2629 TIF

SURVEY OF CENTERLINE TIES TR 21025
FOR SCHIAVONE W.O.No. 8810051 DATE 3-24-89
SURVEY PARTY TENNEY, MAGERRY, GONZALEZ REF. SEC 11 T3SR5W A.M. SHEET 1 OF 2

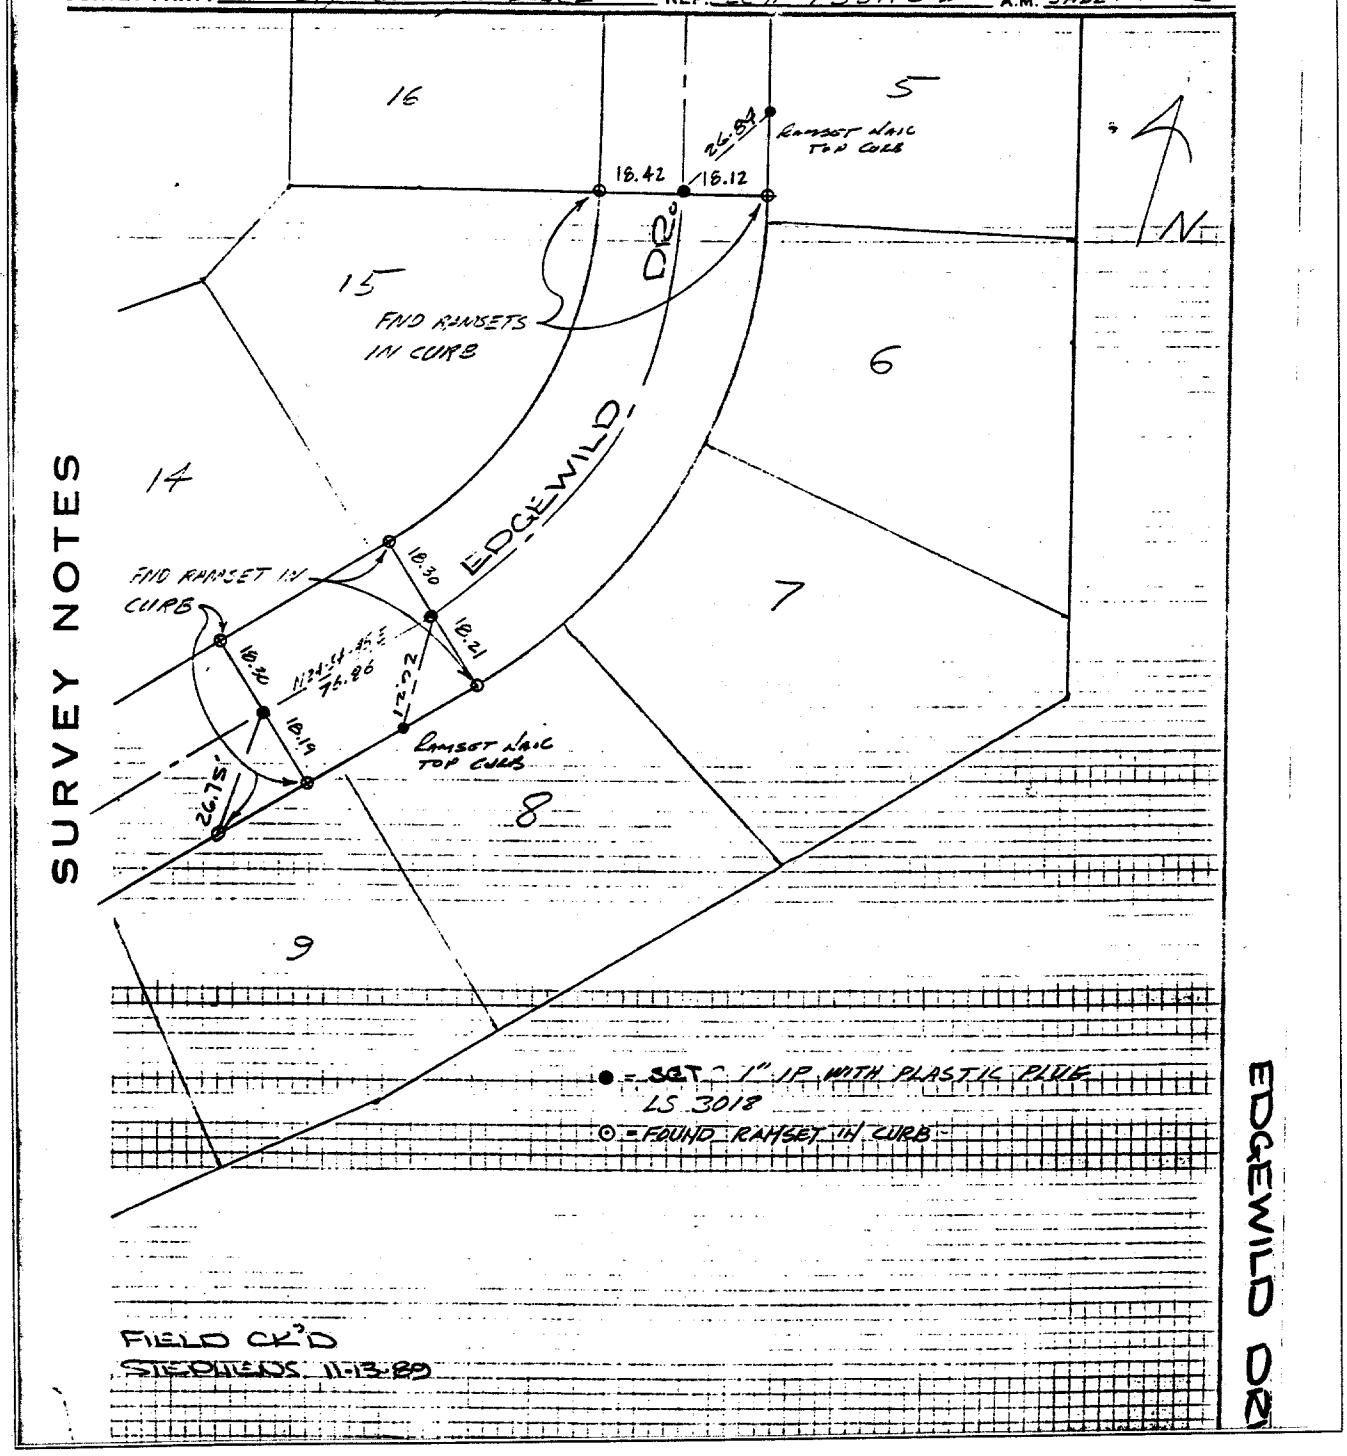

SURVEY NOTES

Street: EDGEWILD DR.
X-Street:
OFFICIAL USE ONLY

✕ FD. Ramset Nail on T/C
■ FD. "C" Nail on T/C
● FD. LD. & TK. on T/C
○ Set LD. & TK. on T/C

Scale:	**OFFICIAL TIE PLAT**	
Date:	**CITY OF RIVERSIDE**	
Drawn by:	*These ties are for the purpose of perpetuating the found monumentation. No claim is made as to the relationship of the points or lines shown hereon to true boundary locations.*	Sheet 1 of 1
W.O.:		File No.:
F.B.:		