2651.TIF

Street: EL CERRITO DR. X-Street: BRUIN DR

OFFICIAL USE ONLY

CREW STEPHEN McKEE, GARY BEELER, DAVE HAFFTER F.B. _____ PAGE _____

CALC'D BY: _____ CALC'S CHECKED BY: _____ MAP NO: _____ WEATHER: _____

• INDICATES SET RAMSET IN T.C.

⊙ INDICATES RAMSET & TAG, L.S. 4055, IN T.C. FOR P.L.

O INDICATES SET 1¼" O.D. IRON PIPE TAGGED LS 4055, FLUSH.

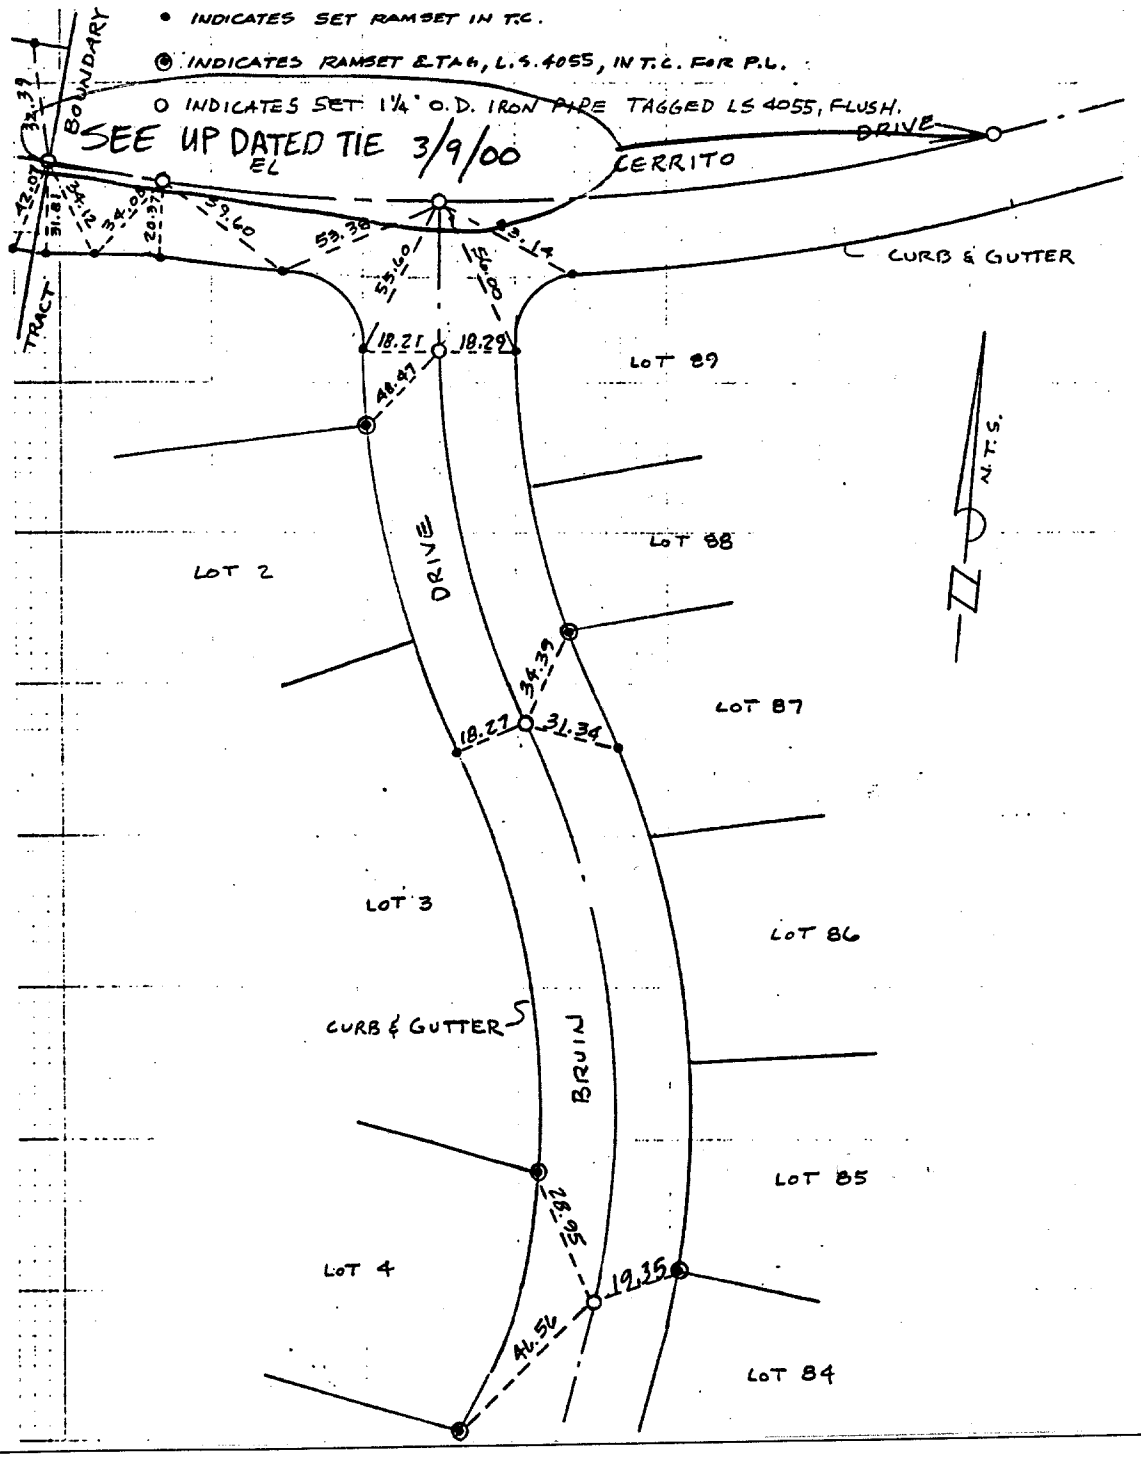

J.N. BEELER AND ASSOCIATES
Land Surveying and Mapping

✕ FD. Ramset Nail on T/C
■ FD. "C" Nail on T/C
● FD. LD. & TK. on T/C
○ Set LD. & TK. on T/C

Scale:	**OFFICIAL TIE PLAT**	
Date:	**CITY OF RIVERSIDE**	
Drawn by:	*These ties are for the purpose of perpetuating the found monumentation. No claim is made as to the relationship of the points or lines shown hereon to true boundary locations.*	Sheet 1 of 1
W.O.:		File No.:
F.B.:		