Street: APTOS ST.

X-Street: BARTON ST. & KENTVILLE ST.

OFFICIAL USE ONLY

SURVEY NOTES

270. TIF

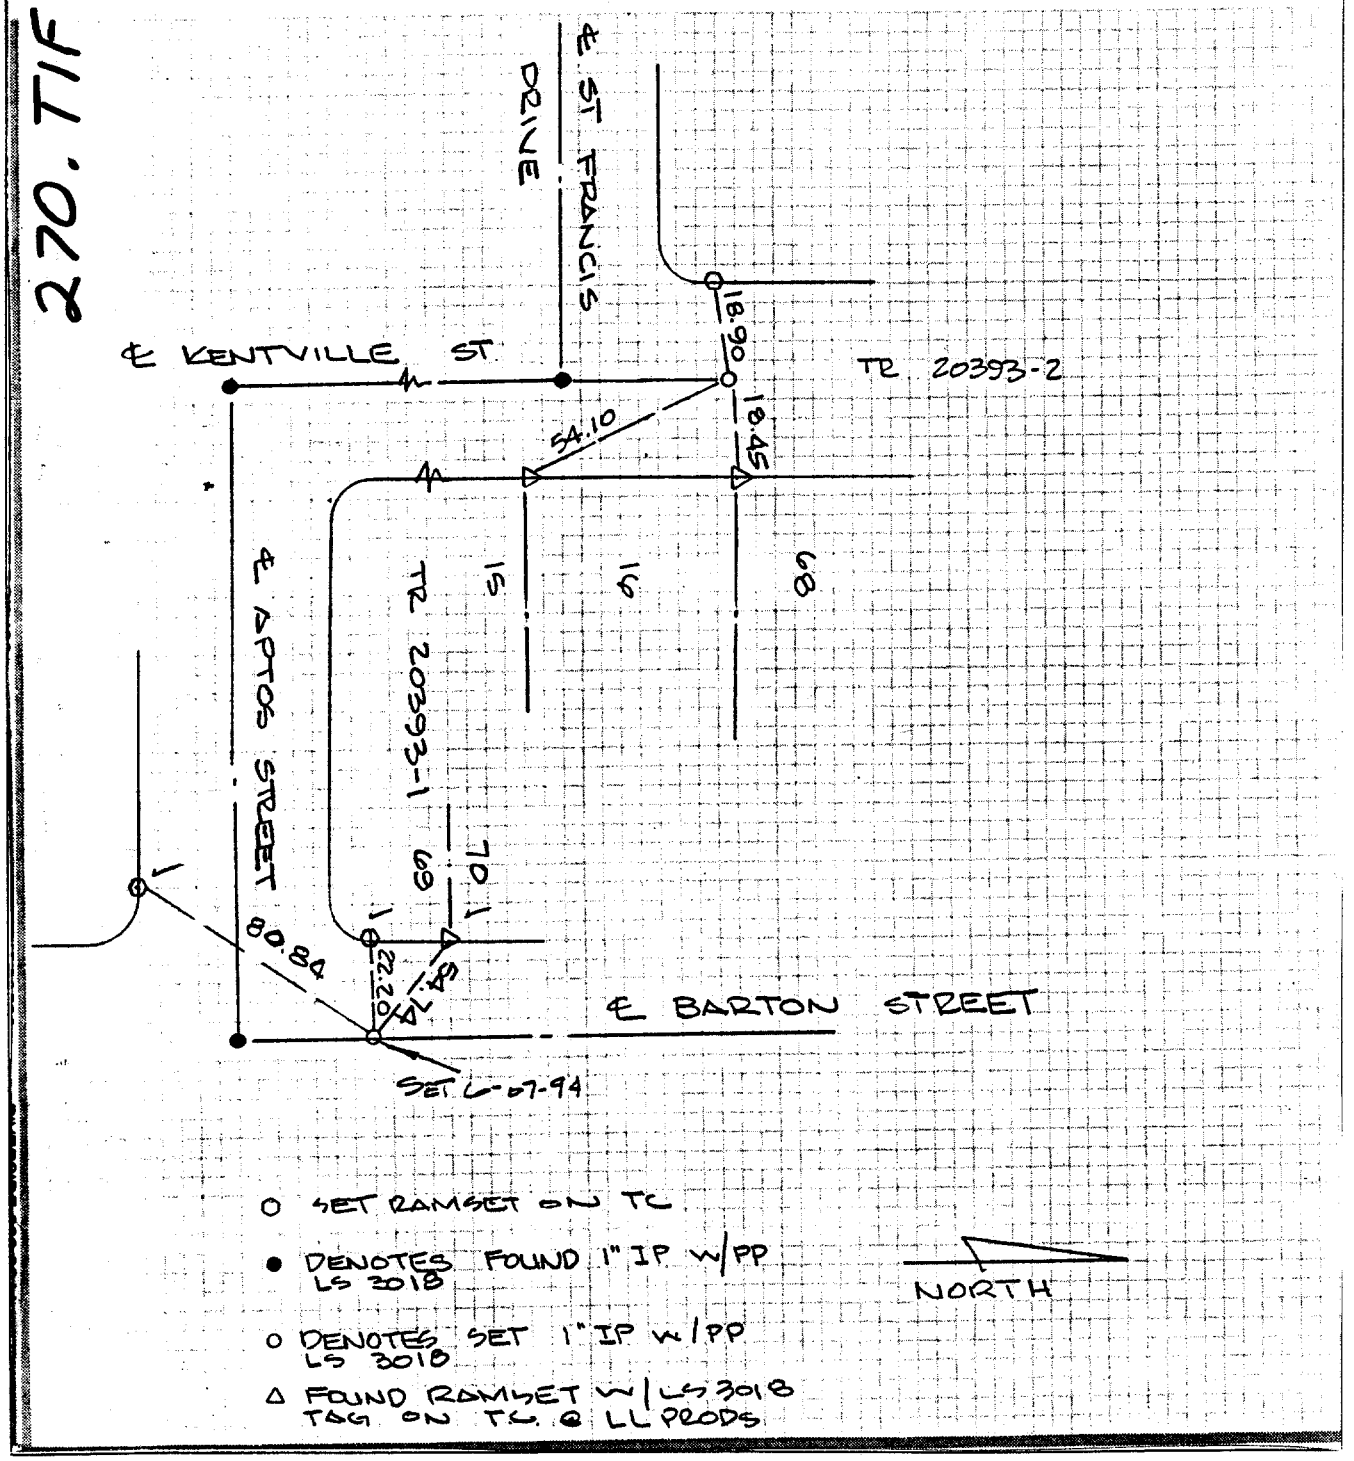

○ SET RAMSET ON TC

● DENOTES FOUND 1" IP w/PP LS 3018

○ DENOTES SET 1" IP w/PP LS 3018

△ FOUND RAMSET w/LS 3018 TAG ON TC @ LL PRODS

╳ FD. Ramset Nail on T/C	● FD. LD. & TK. on T/C
■ FD. "C" Nail on T/C	○ Set LD. & TK. on T/C

Scale:	**OFFICIAL TIE PLAT** **CITY OF RIVERSIDE**	TRACT 20393-1
Date:		
Drawn by:		
W.O.: 9447	*These ties are for the purpose of perpetuating the found monumentation. No claim is made as to the relationship of the points or lines shown hereon to true boundary locations.*	Sheet 1 of 1
F.B.: 9447/193		File No.: