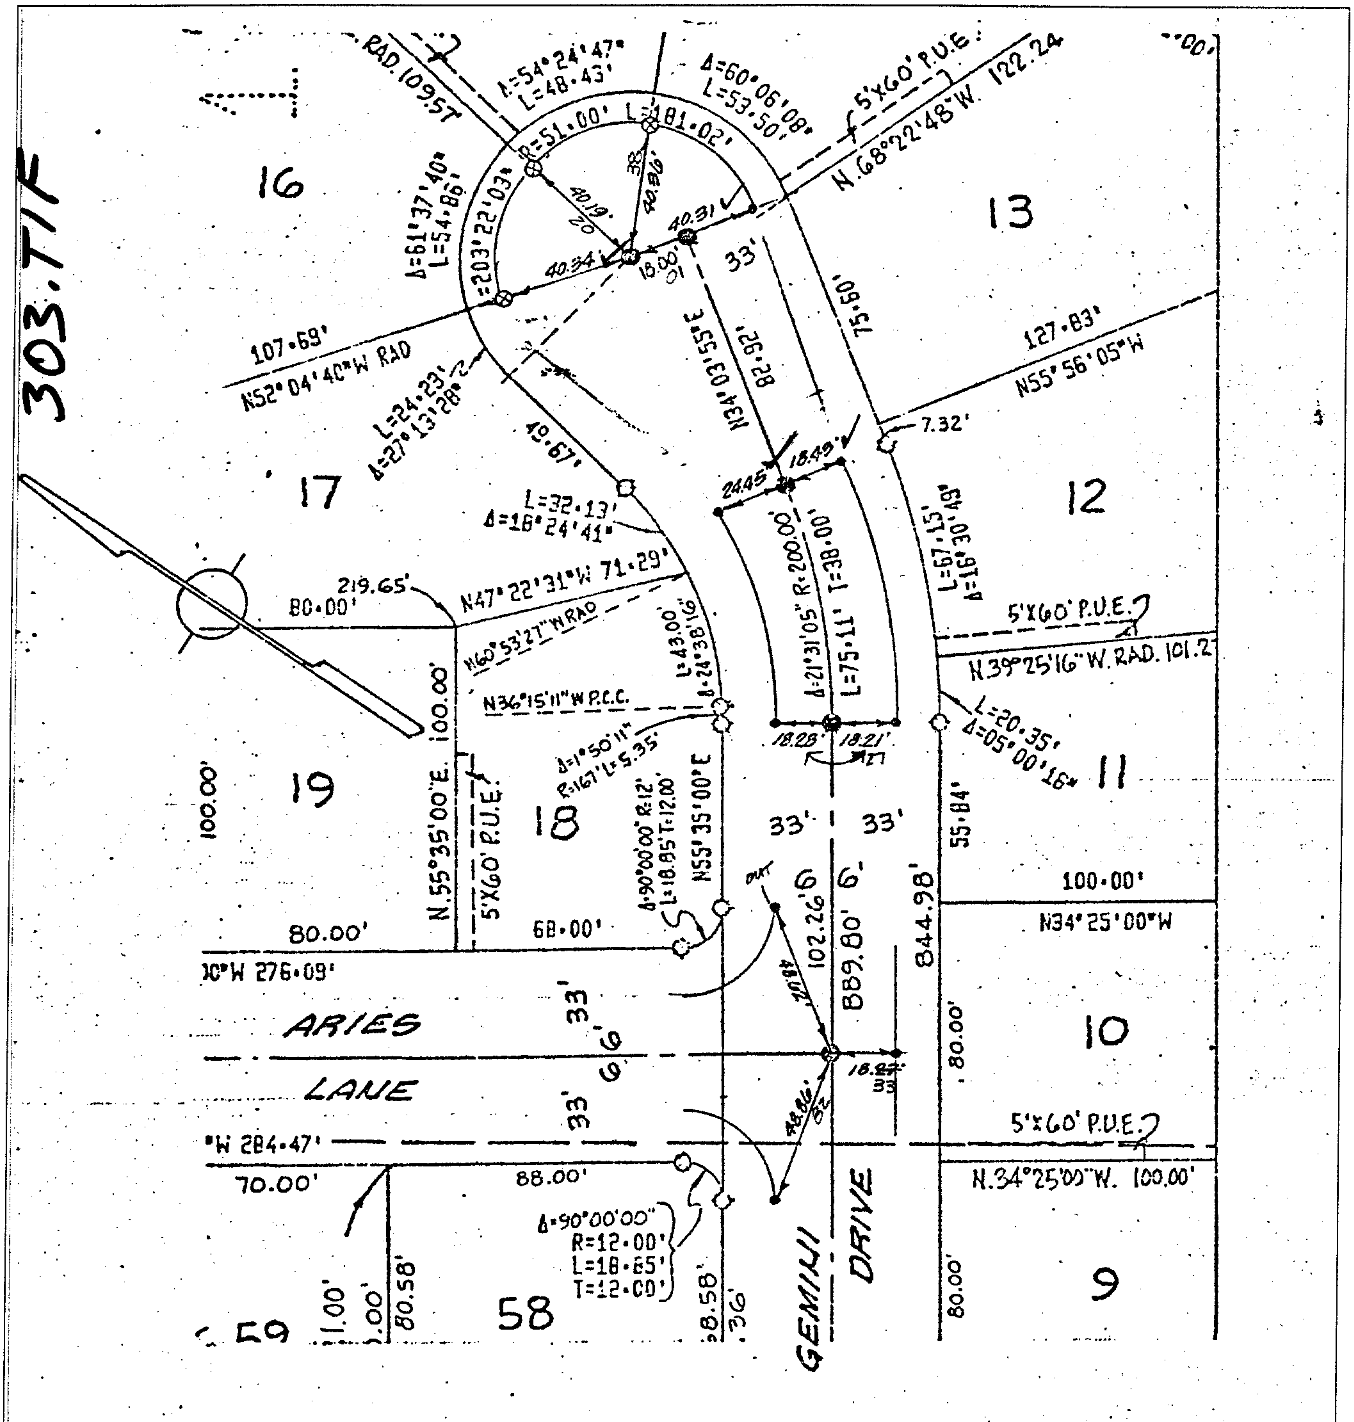


Indicates Set . . . . . . . . . . . . . . . . . . . . . . . . . . . 1½" Brass Cap Stamped R.C.E 862

Indicates Set . . . . . . . . . . . . . . . . . . . . . . . . . . . ¾" Iron Pipe Tagged R.C.E. 852

Indicates Set Nail & Tagged R.C.E. 852 In Curb.

Street: ARIES LANE

X-Street: GEMINI DR

OFFICIAL USE ONLY

× FD. Ramset Nail on T/C

■ FD. "C" Nail on T/C

● FD. LD. & TK. on T/C

○ Set LD. & TK. on T/C

| | | |
|---|---|---|
| Scale: | **OFFICIAL TIE PLAT** | |
| Date: | **CITY OF RIVERSIDE** | |
| Drawn by: | *These ties are for the purpose of perpetuating the found monumentation. No claim is made as to the relationship of the points or lines shown hereon to true boundary locations.* | |
| W.O.: | | Sheet 1 of 1 |
| F.B.: | | File No.: |