3032.TIF

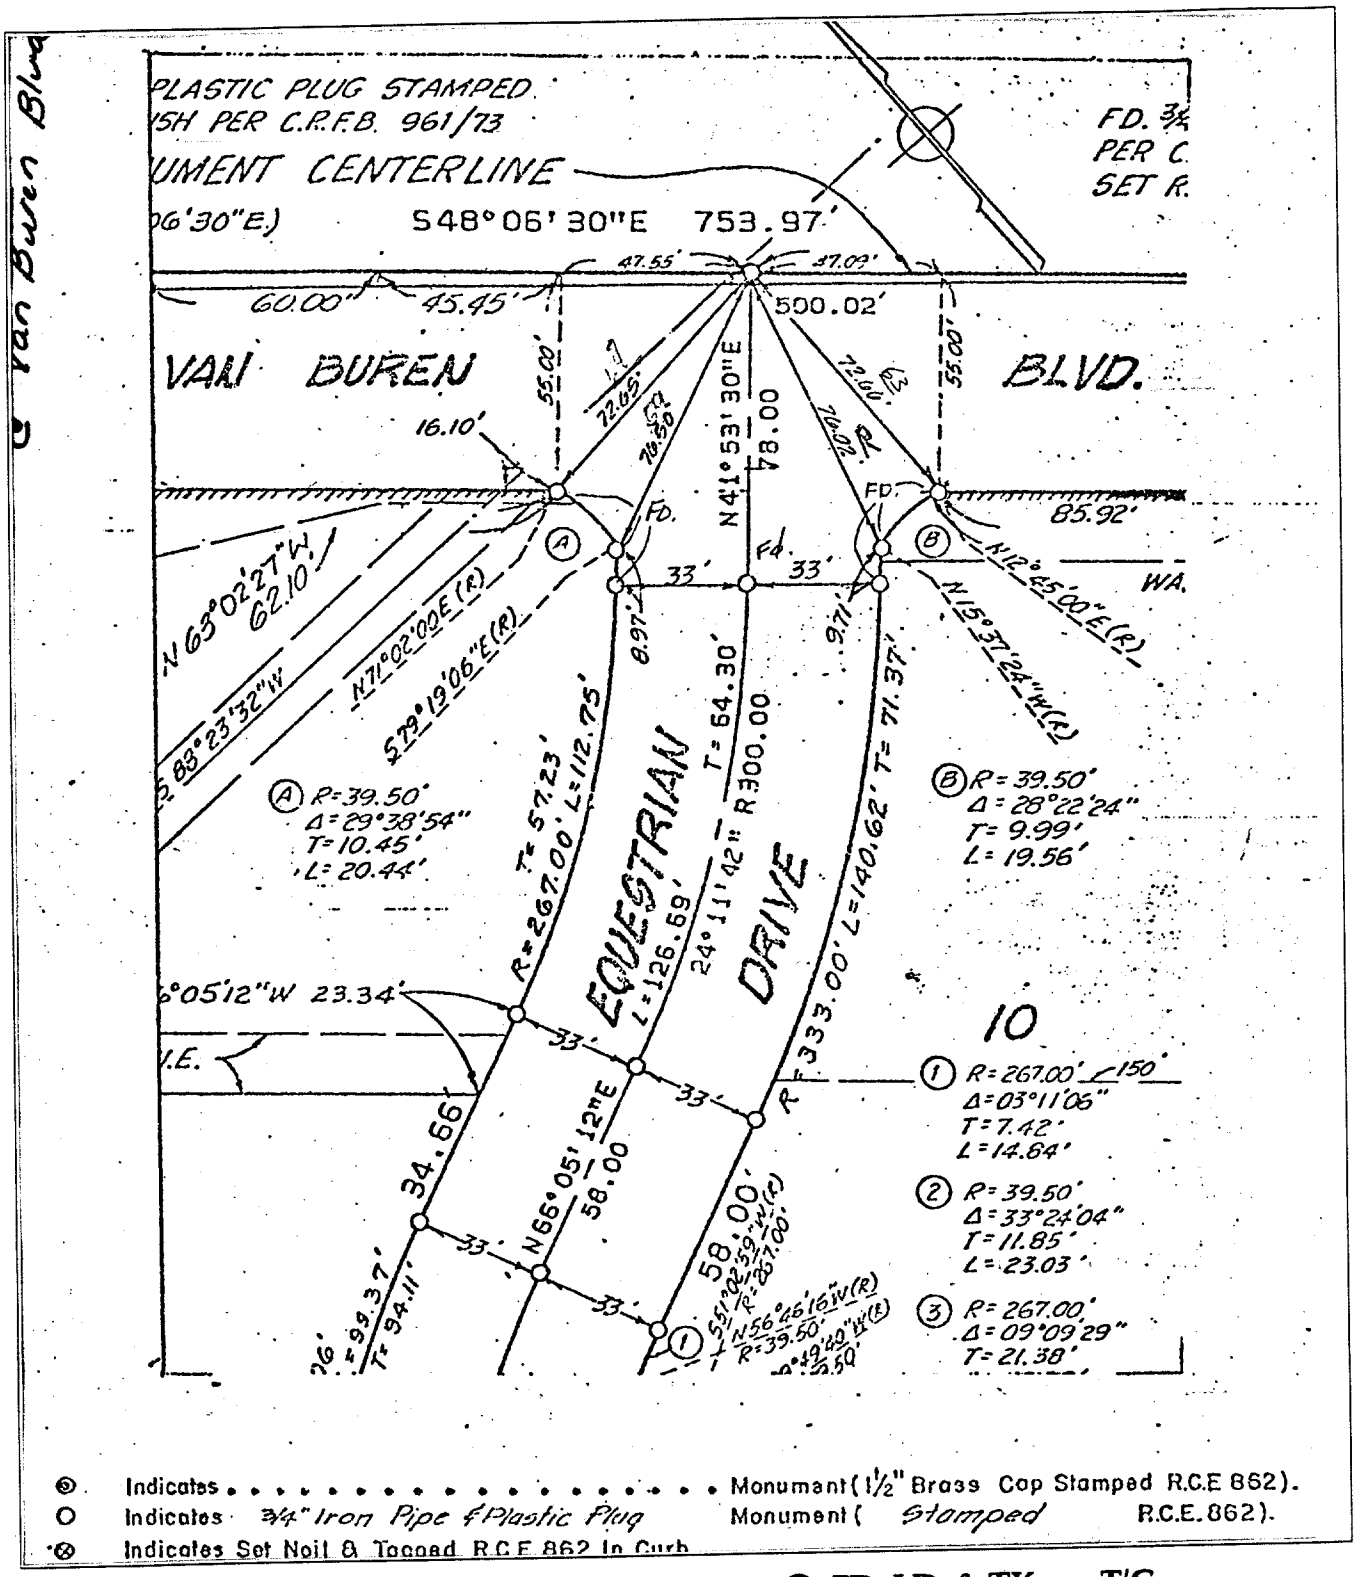

Street: EQUESTRIAN DR X-Street: VAN BUREN BLVD

OFFICIAL USE ONLY

◎ Indicates . . . . . Monument (1½" Brass Cap Stamped R.C.E 862).

○ Indicates 3/4" Iron Pipe & Plastic Plug Monument (Stamped R.C.E. 862).

⊗ Indicates Set Nail & Tagged R.C.E 862 In Curb

× FD. Ramset Nail on T/C

■ FD. "C" Nail on T/C

● FD. LD. & TK. on T/C

○ Set LD. & TK. on T/C

Scale:	**OFFICIAL TIE PLAT**	TRACT 7518-1
Date:	**CITY OF RIVERSIDE**	
Drawn by:	*These ties are for the purpose of perpetuating the found monumentation. No claim is made as to the relationship of the points or lines shown hereon to true boundary locations.*	Sheet 1 of 2
W.O.:		File No.:
F.B.:		