TIES FOR TRACT NO. 22408-1, M.B. 227/17-29

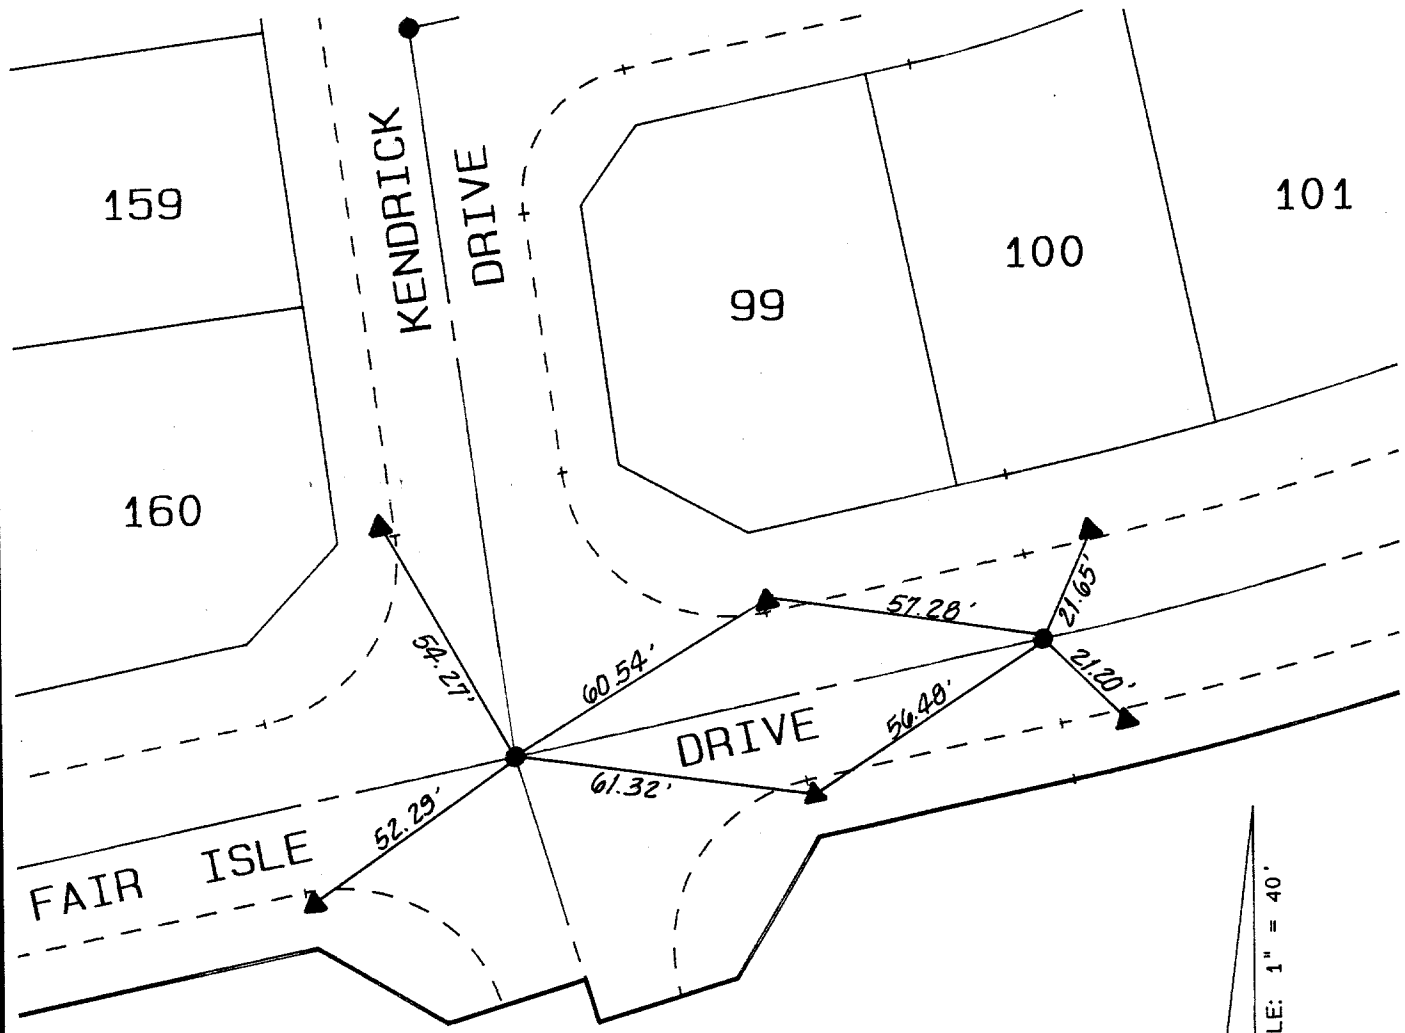

PROFESSIONAL LAND SURVEYOR
DEREK C. WOOD
NO. 6799
EXP. 9/30/00
STATE OF CALIFORNIA

9/9/97

LEGEND

● - 6" SPIKE AND WASHER STAMPED LS 6799, FLUSH.

+ - NAIL AND TAG, RCE 30534 ON TOP OF CURB

▲ - LEAD AND TACK ON TOP OF CURB

3122.TIE

STREET FAIR ISLE X-STREET KENDRICK

OFFICE USE ONLY

SCALE: 1"=40'	OFFICIAL TIE PLAT CITY OF RIVERSIDE	SHEET 9
DATE: 10-20-95		
DR. BY: T.F.W.	PREPARED BY: KEITH INTERNATIONAL, INC. INLAND EMPIRE DIVISION, 22690 CACTUS AVE., #300 MORENO VALLEY, CA 92557 (909) 653-0234	OF 28 SHEETS
W.O.: 30650		
F.B.: 30650		FILE NO.: 30728