3143.TIF

Street: FARRIER AVE X-Street: ALTADENA

OFFICIAL USE ONLY

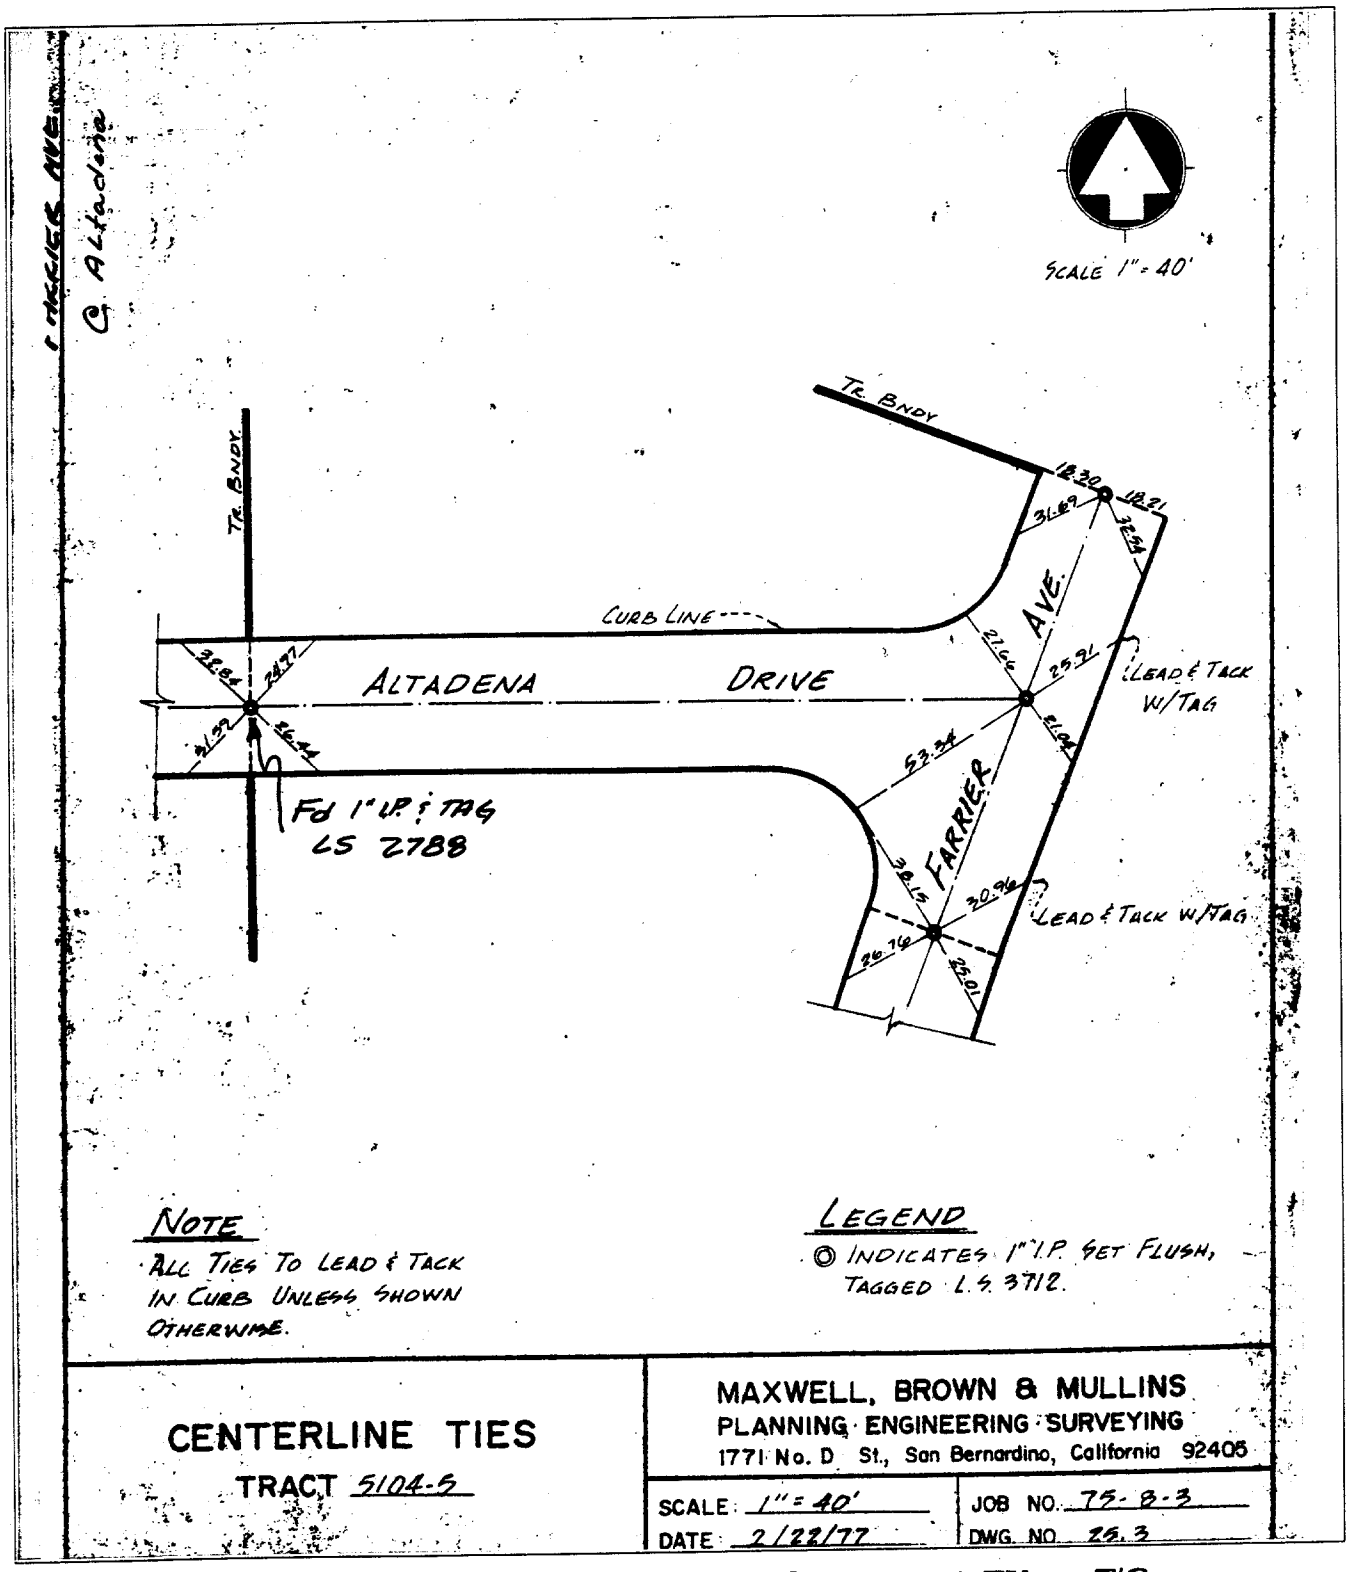

NOTE

ALL TIES TO LEAD & TACK IN CURB UNLESS SHOWN OTHERWISE.

LEGEND

◎ INDICATES 1" I.P. SET FLUSH, TAGGED L.S. 3712.

CENTERLINE TIES

TRACT 5104-5

MAXWELL, BROWN & MULLINS
PLANNING · ENGINEERING · SURVEYING
1771 No. D St., San Bernardino, California 92405

SCALE: 1" = 40'
DATE: 2/22/77
JOB NO. 75-8-3
DWG. NO. 25.3

× FD. Ramset Nail on T/C
■ FD. "C" Nail on T/C
● FD. LD. & TK. on T/C
○ Set LD. & TK. on T/C

Scale:
Date:
Drawn by:
W.O.:
F.B.:

OFFICIAL TIE PLAT
CITY OF RIVERSIDE

These ties are for the purpose of perpetuating the found monumentation. No claim is made as to the relationship of the points or lines shown hereon to true boundary locations.

Sheet 1 of 1
File No.: