3180.TIF

Street: Fetlock Way X-Street: Golden Vale Dr.

OFFICIAL USE ONLY

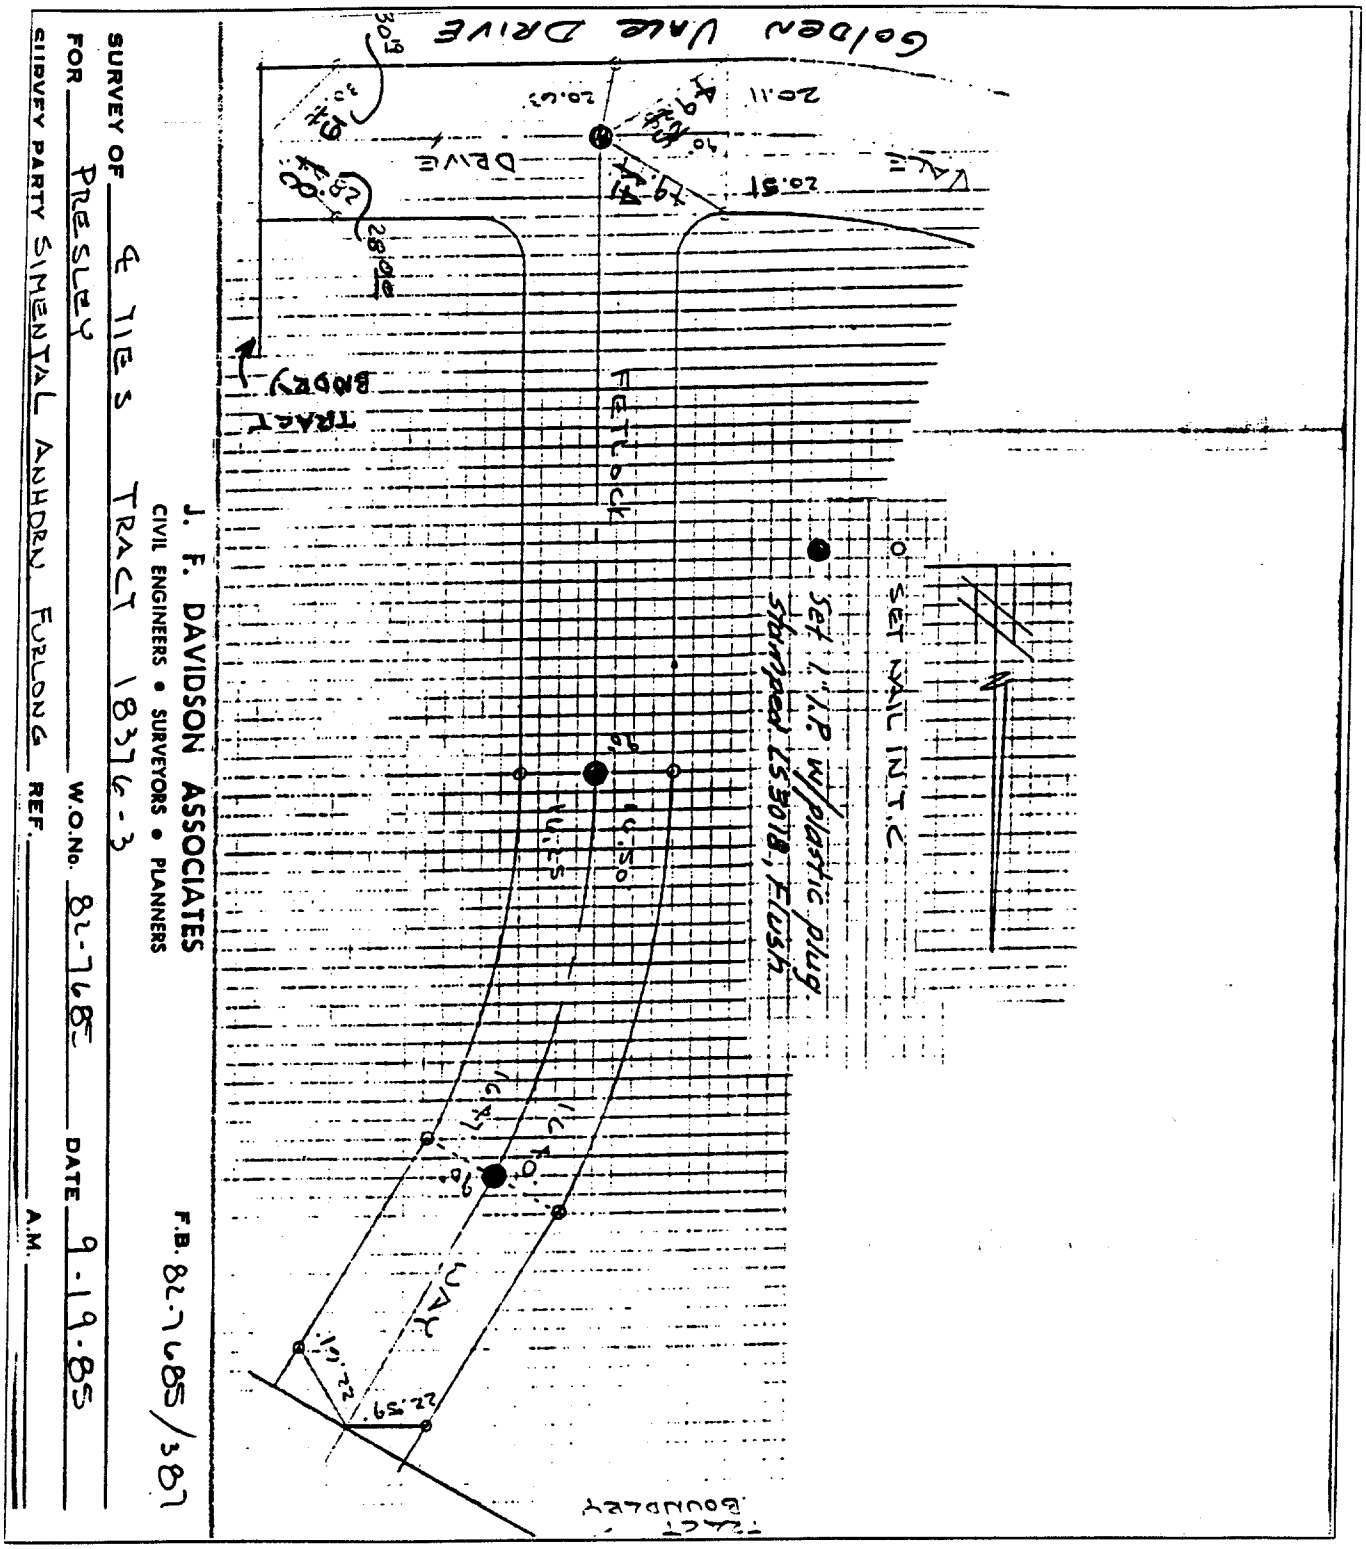

SURVEY OF 4 TIES TRACT 18376-3

FOR PRESLEY W.O.No. 84-768 DATE 9-19-85

SURVEY PARTY SIMENTAL ANHORN FURLONG REF. F.B. 84-685/387

J. F. DAVIDSON ASSOCIATES

CIVIL ENGINEERS • SURVEYORS • PLANNERS

× FD. Ramset Nail on T/C
■ FD. "C" Nail on T/C
● FD. LD. & TK. on T/C
○ Set LD. & TK. on T/C

Scale:	**OFFICIAL TIE PLAT** **CITY OF RIVERSIDE**	
Date:		
Drawn by:	*These ties are for the purpose of perpetuating the found monumentation. No claim is made as to the relationship of the points or lines shown hereon to true boundary locations.*	Sheet 1 of 1
W.O.:		File No.:
F.B.:		