3021. TIF

SURVEY OF R/S of Lots 26-27-28 of Tract #3699 DATE 1-22-70 J.O. 67-316

PARTY NO. AND MEMBERS Perez - Diaz - Jennings F.B. 1002 PAGE 129

M.B.: NOTES CALC'D BY: CALC'S CHECKED BY: MAP NO.: FOX ST. WEATHER:

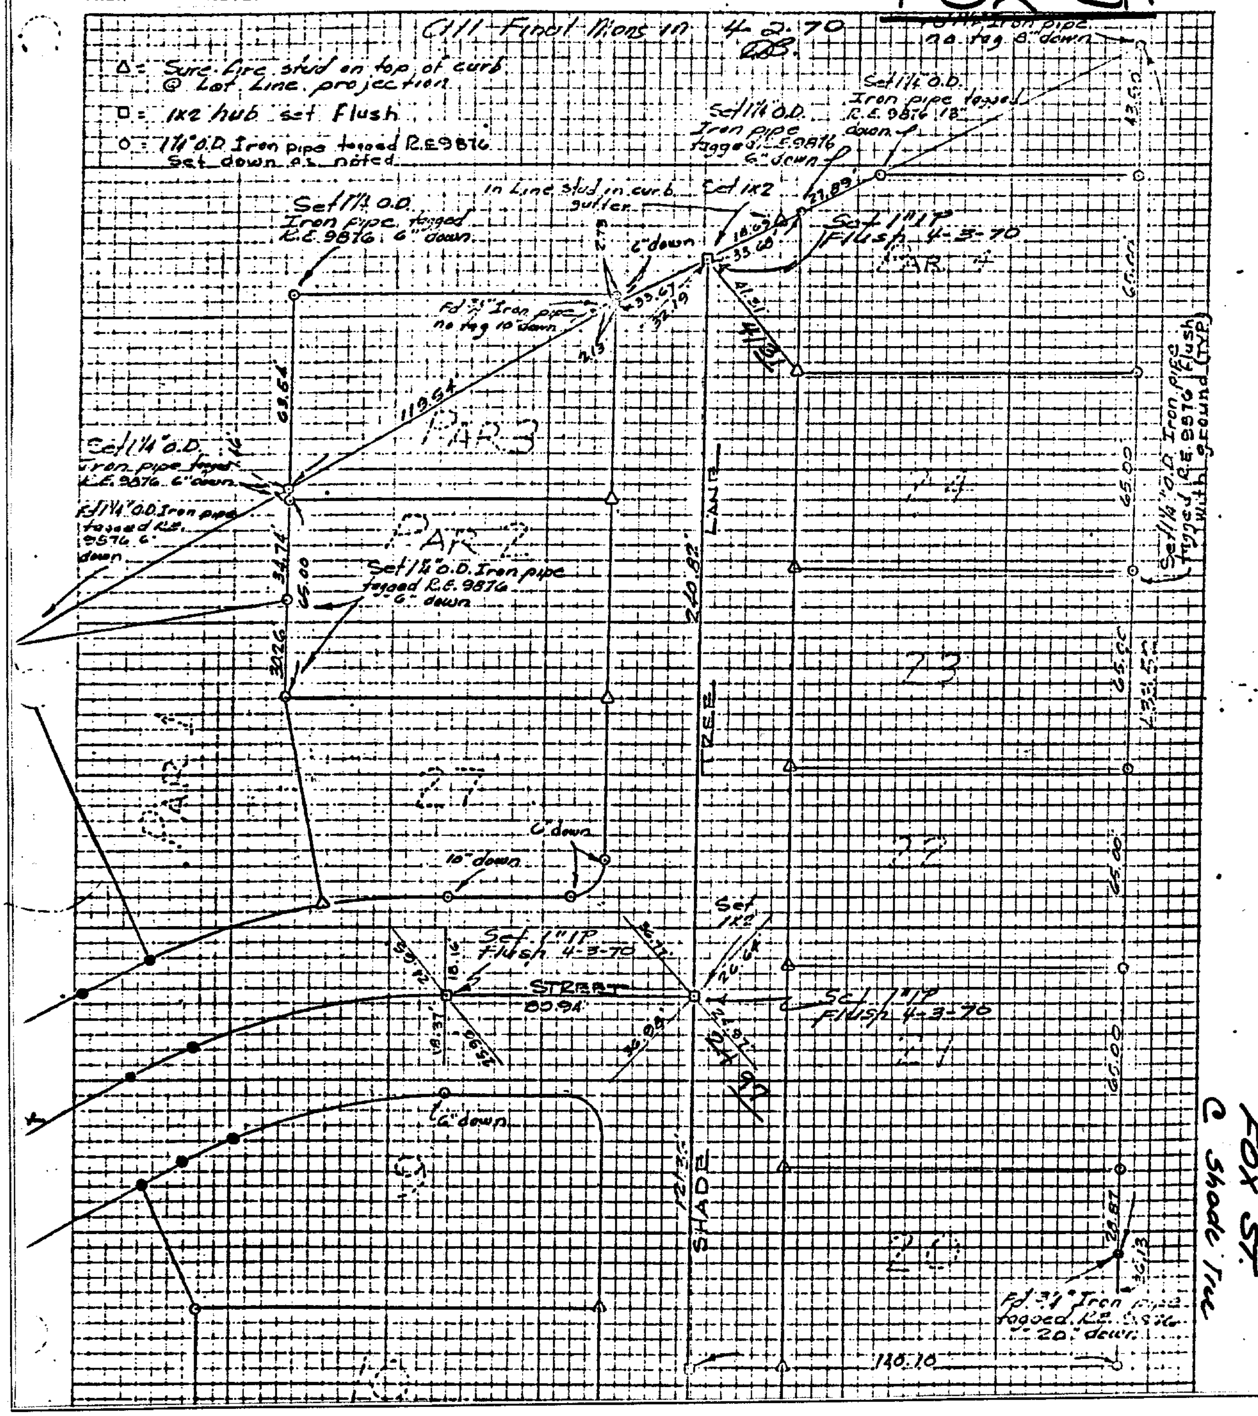

× FD. Ramset Nail on T/C

● FD. LD. & TK. on T/C

■ FD. "C" Nail on T/C

○ Set LD. & TK. on T/C

Street: FOX ST.

X-Street: SHADE TREE

OFFICIAL USE ONLY

Scale:

Date:

Drawn by:

W.O.:

F.B.:

OFFICIAL TIE PLAT

CITY OF RIVERSIDE

These ties are for the purpose of perpetuating the found monumentation. No claim is made as to the relationship of the points or lines shown hereon to true boundary locations.

Sheet 1 of 1

File No.: