3366.TIF

TR. NO 7503-4 DATE 11/27/78 J.O. 76-248

A.D MEMBERS John AG. RAY D. JESUS M. F.B. 1039 PAGE 132

NOTES CALC'D BY CALC'S CHECKED BY MAP NO WEATHER:

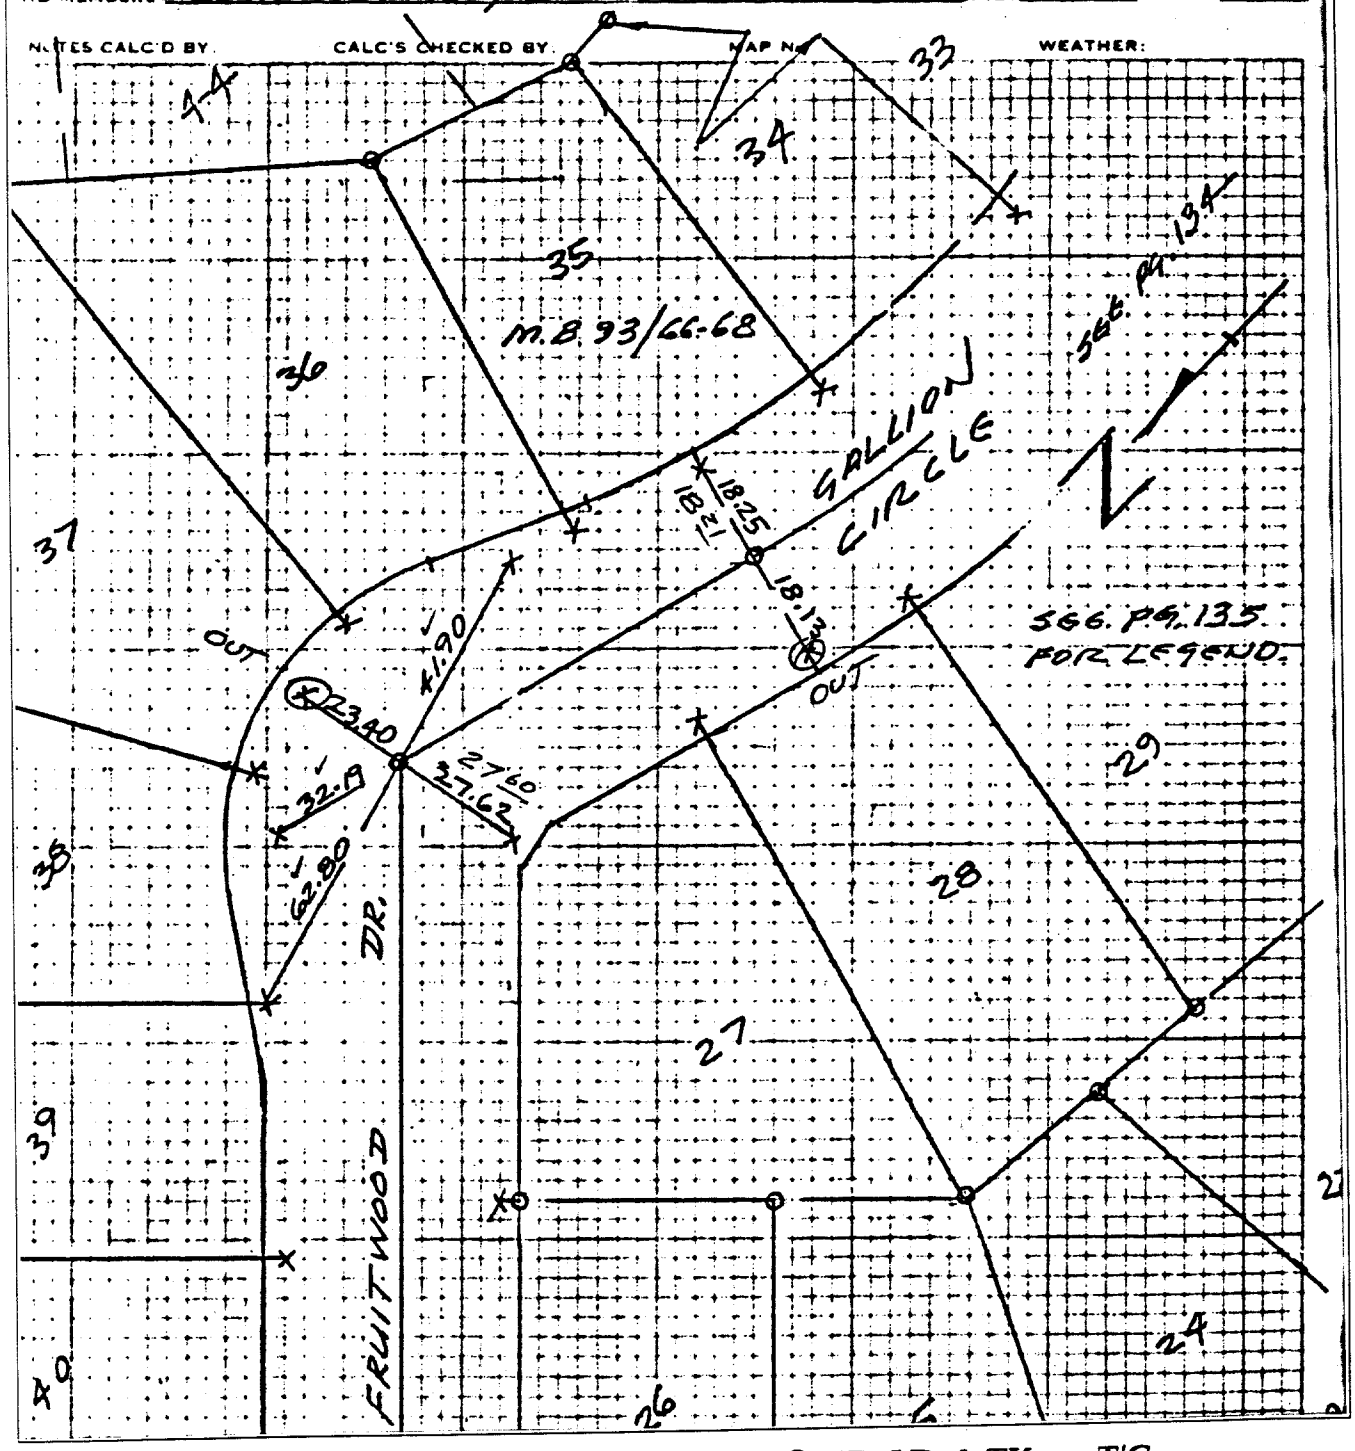

Street: GALLION Circle

X-Street: N'ly OF FRUITWOOD DR.

OFFICIAL USE ONLY

✕ FD. Ramset Nail on T/C

■ FD. "C" Nail on T/C

● FD. LD. & TK. on T/C

○ Set LD. & TK. on T/C

Scale:	**OFFICIAL TIE PLAT**	
Date:	**CITY OF RIVERSIDE**	
Drawn by:	*These ties are for the purpose of perpetuating the found monumentation. No claim is made as to the relationship of the points or lines shown hereon to true boundary locations.*	Sheet 1 of 1
W.O.:		File No.:
F.B.:		