3375.TIF

J.O. 84-177 SURVEY OF: TRACT N° 9078-6 FINAL MONUMENTS DATE 12-5-86

F.B. 104 PAGE 251 PARTY NO. AND MEMBERS JARDINE; DIAZ SR.; HARLAN

M.S. NOTES CALC'D BY CALC'S CHECKED BY MAP NO. WEATHER

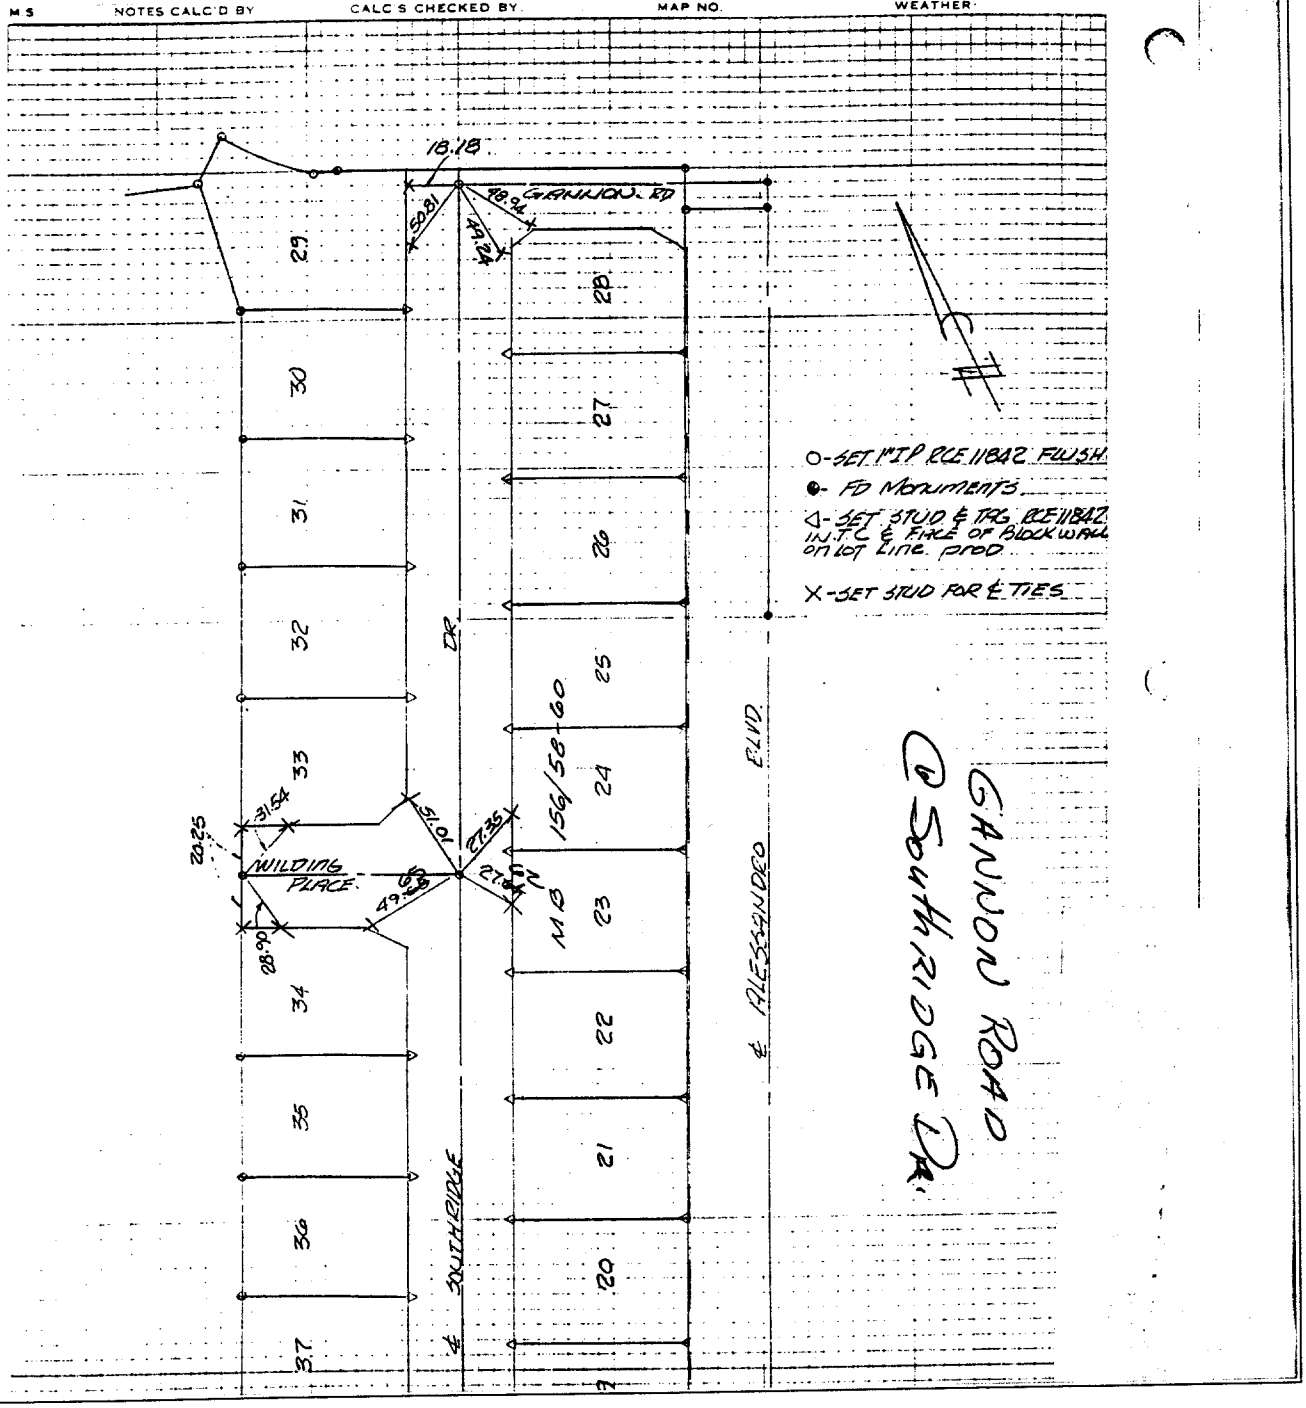

Street: GANNON Rd. X-Street: SOUTHRIDGE DR.

OFFICIAL USE ONLY

X FD. Ramset Nail on T/C
■ FD. "C" Nail on T/C
● FD. LD. & TK. on T/C
○ Set LD. & TK. on T/C

Scale:	
Date:	
Drawn by:	
W.O.:	
F.B.:	

OFFICIAL TIE PLAT
CITY OF RIVERSIDE

These ties are for the purpose of perpetuating the found monumentation. No claim is made as to the relationship of the points or lines shown hereon to true boundary locations.

Sheet 1 of 1

File No.: