3482.TIF

Street: GLENhill DR X-Street: EC E'LY OF TRKT BNDRY

OFFICIAL USE ONLY

GLENHILL

TIE SHEET
TRACT 3335

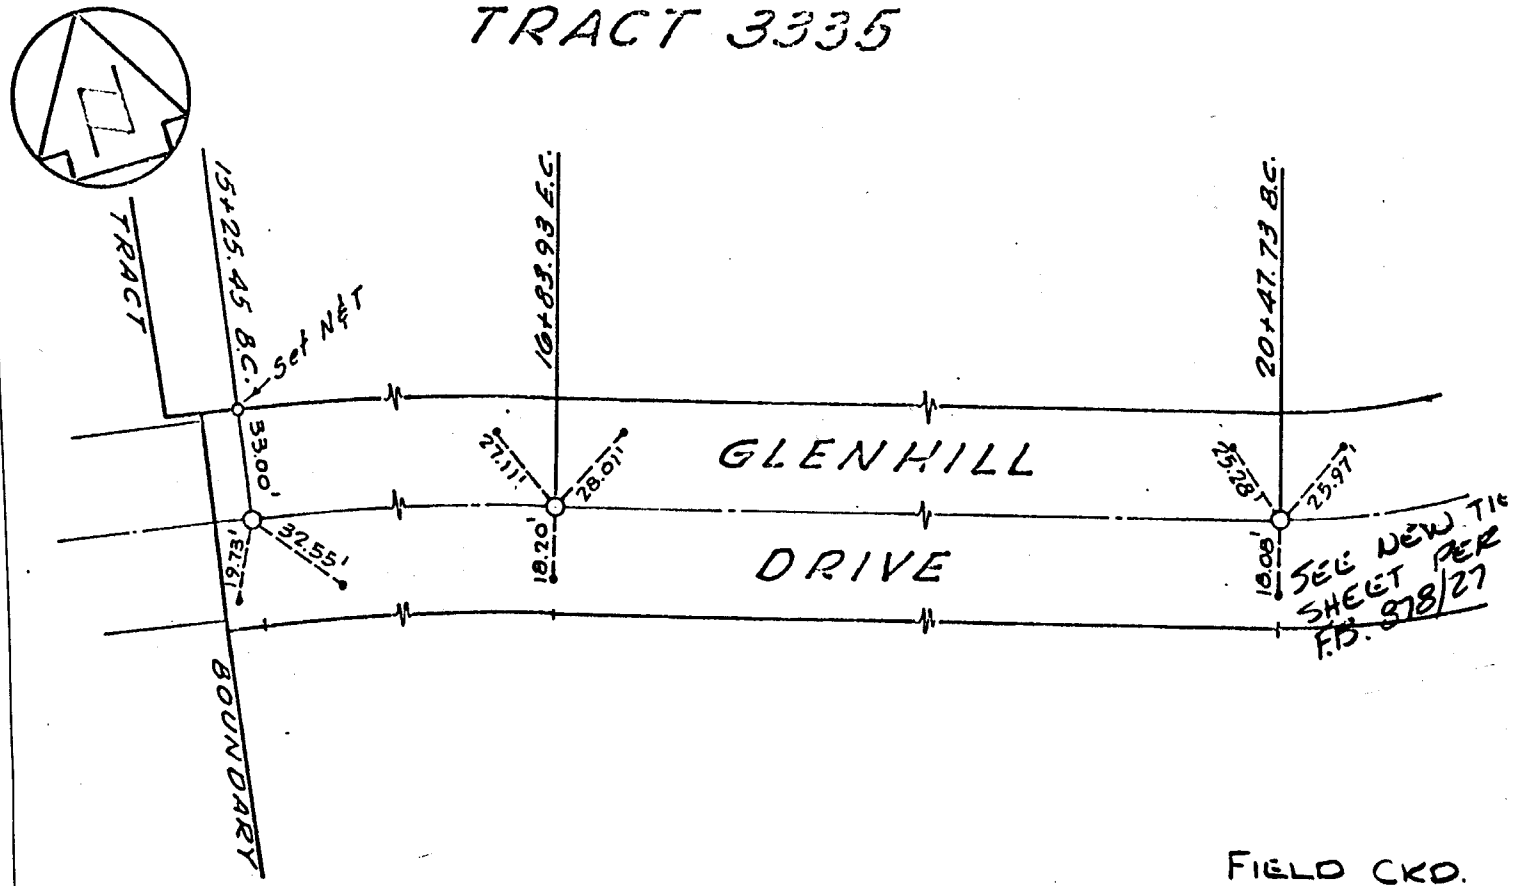

○ Indicates Street & Monument

• Indicates set Nail in Curb

FIELD CKD.
5-12-69
F.E.L.

● FD. LD. & TK. on T/C
○ Set LD. & TK. on T/C
× FD. Ramset Nail on T/C
■ FD. "C" Nail on T/C

OFFICIAL TIE PLAT
CITY OF RIVERSIDE

These ties are for the purpose of perpetuating the found monumentation. No claim is made as to the relationship of the points or lines shown hereon to true boundary locations.

Sheet 1 of 1

File No.:

Scale:

Date:

Drawn by:

W.O.:

F.B.: