Street: Goldboro Ln X-Street: Port Royal Way

OFFICIAL USE ONLY

J. F. DAVIDSON ASSOCIATES

CIVIL ENGINEERS • SURVEYORS • PLANNERS

F.B. 9767/34

SURVEY OF TRACT No 21403-1 & TIES

FOR AHMANSON W.O.No. 9834 DATE 10-20-87

SURVEY PARTY McKEE, HOPKINS, CLOVER REF. A.M.

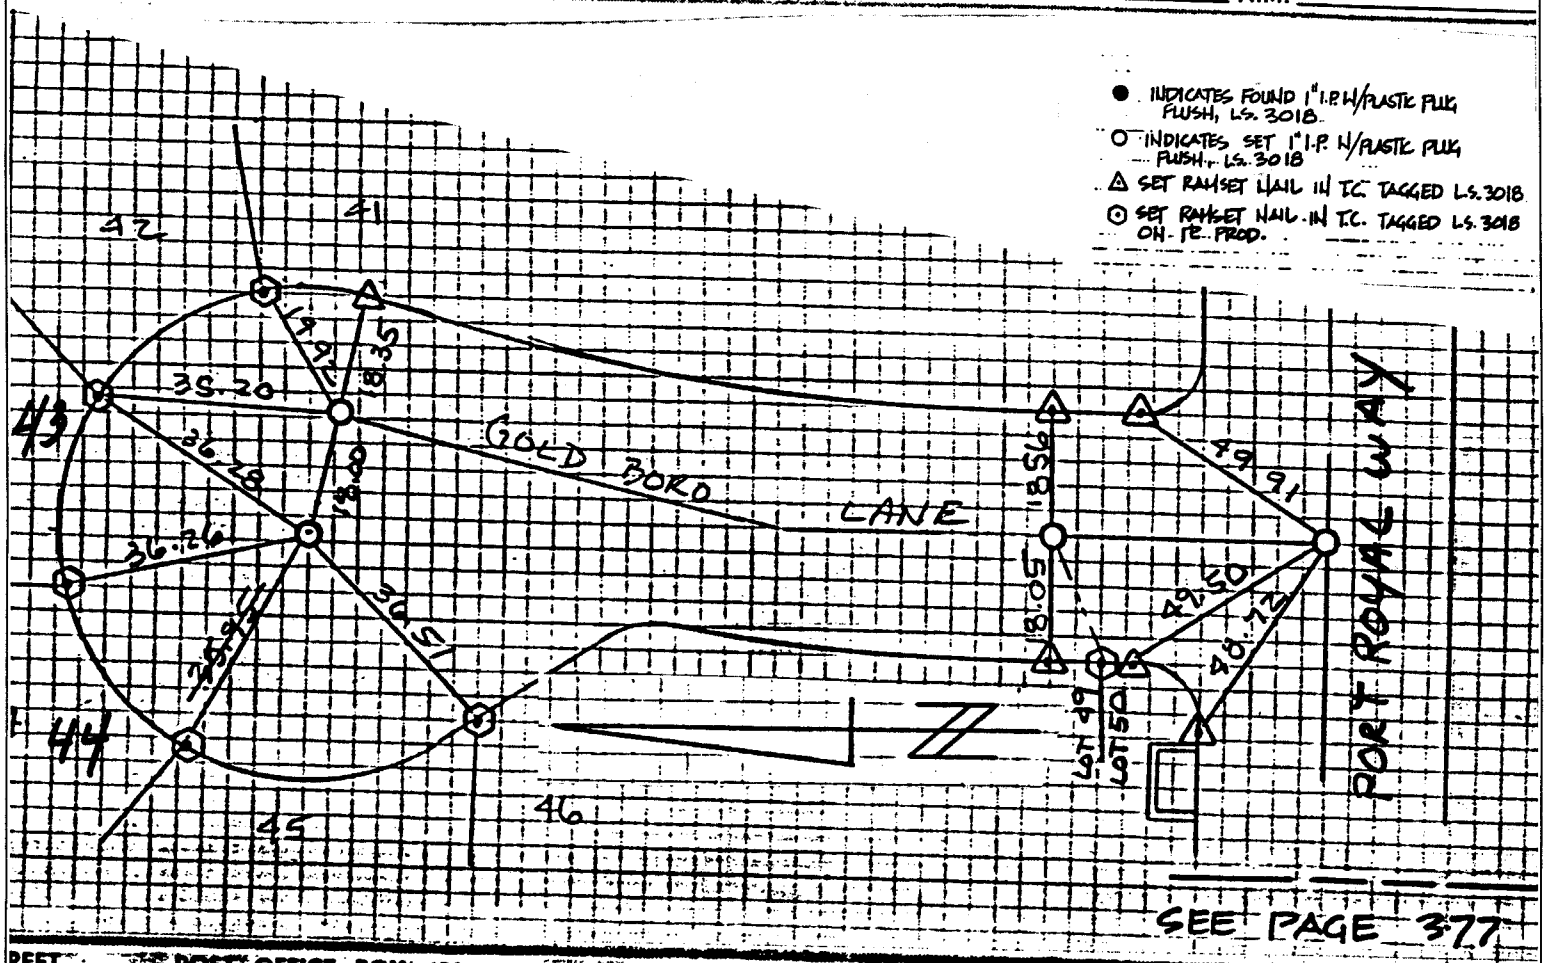

REET 3 POST OFFICE BOX 493 RIVERSIDE, CALIFORNIA 92502 RIVERSIDE 686-0844

× FD. Ramset Nail on T/C ● FD. LD. & TK. on T/C

■ FD. "C" Nail on T/C ○ Set LD. & TK. on T/C

OFFICIAL TIE PLAT

CITY OF RIVERSIDE

These ties are for the purpose of perpetuating the found monumentation. No claim is made as to the relationship of the points or lines shown hereon to true boundary locations.

Sheet 1 of 1

File No.:

Scale:

Date:

Drawn by:

W.O.:

F.B.:

3491.TIF