3493.TIF

CIVIL ENGINEERS • SURVEYORS • PLANNERS

NAL MONUMENTS TR 90.57 PHASE I Sec 10 T3S R6W

ND W.O.No. 80-5112 DATE 10-11-81

MOON ROWE REF. A.M.

SHEET 1 OF 1 SHEET

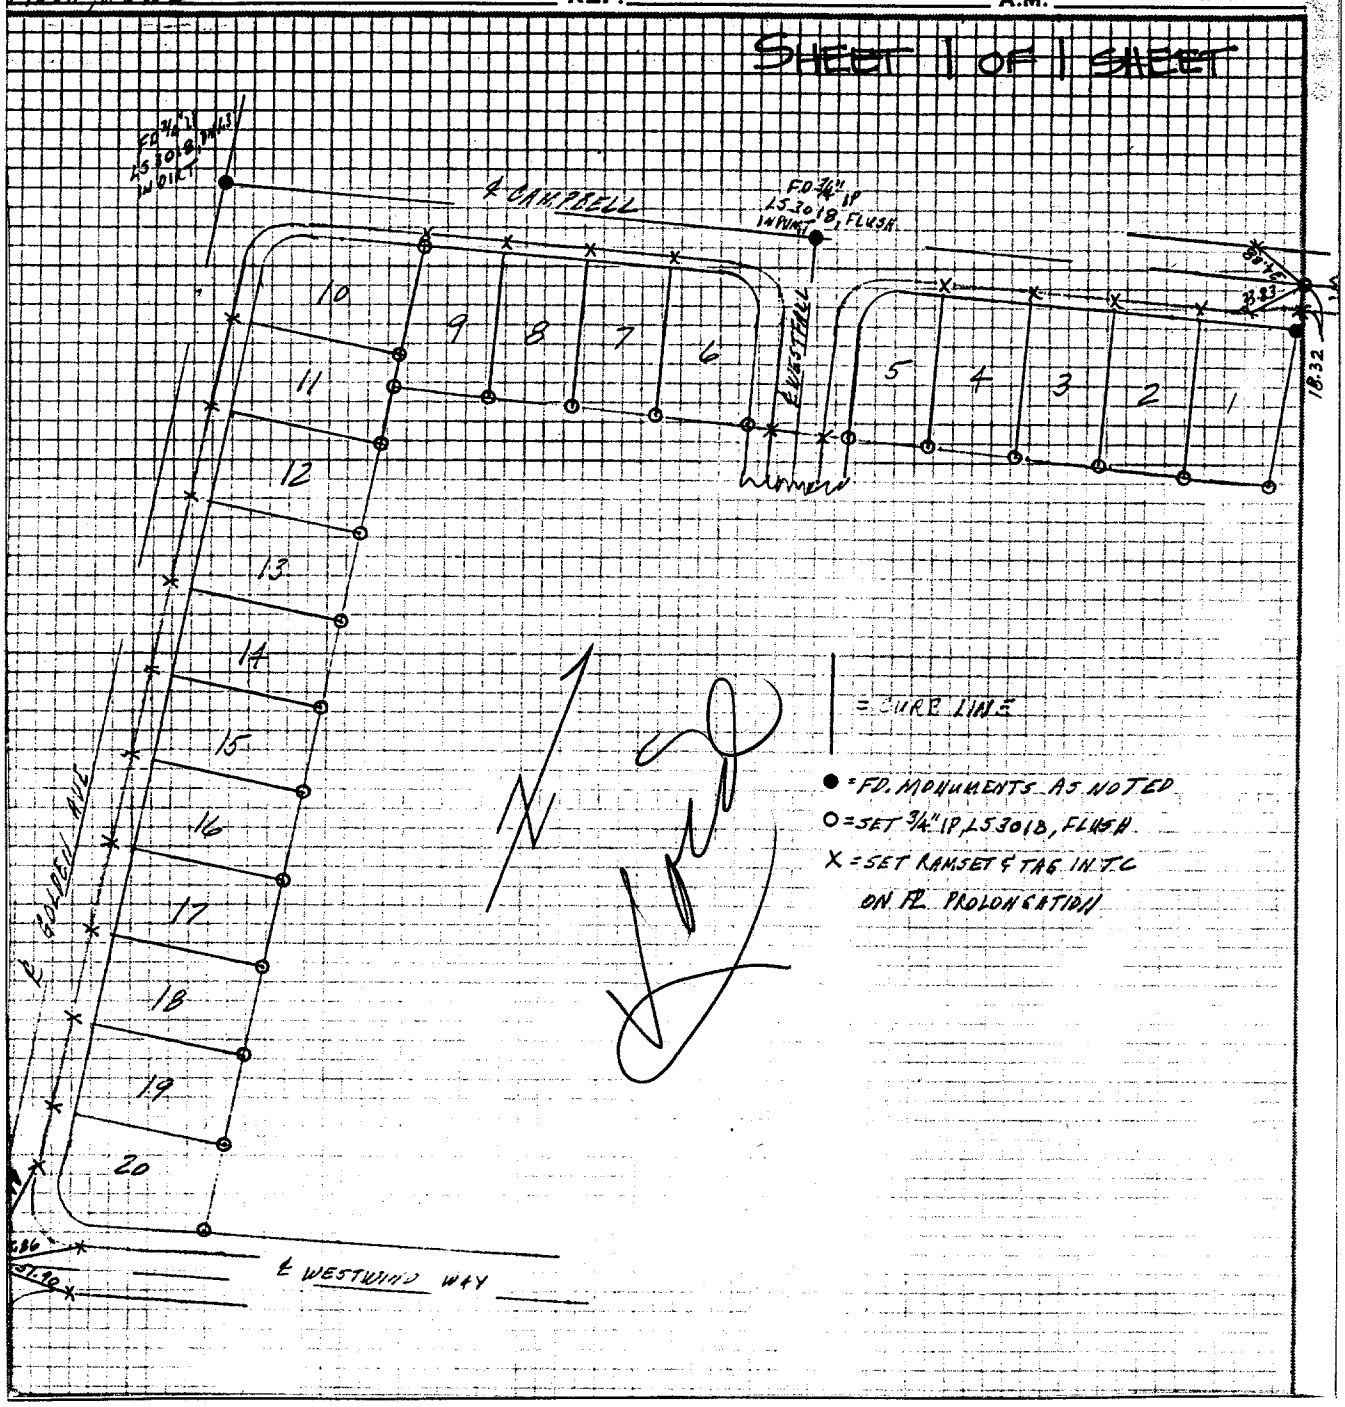

Street: GOLDEN AVE X-Street: WESTWIND WAY

OFFICIAL USE ONLY

X FD. Ramset Nail on T/C ● FD. LD. & TK. on T/C

■ FD. "C" Nail on T/C ○ Set LD. & TK. on T/C

Scale:	**OFFICIAL TIE PLAT**	
Date: TWELFTH	**CITY OF RIVERSIDE**	
Drawn by:	A B C D E F G H I J K L M N O P Q R S T U V W X Y Z	
W.O.:	*These ties are for the purpose of perpetuating the found monumentation. No claim is made as to the relationship of the points or lines shown hereon to true boundary locations.*	Sheet 1 of 1
F.B.:		File No.:

CUL / DE / SAC