3505. TIF

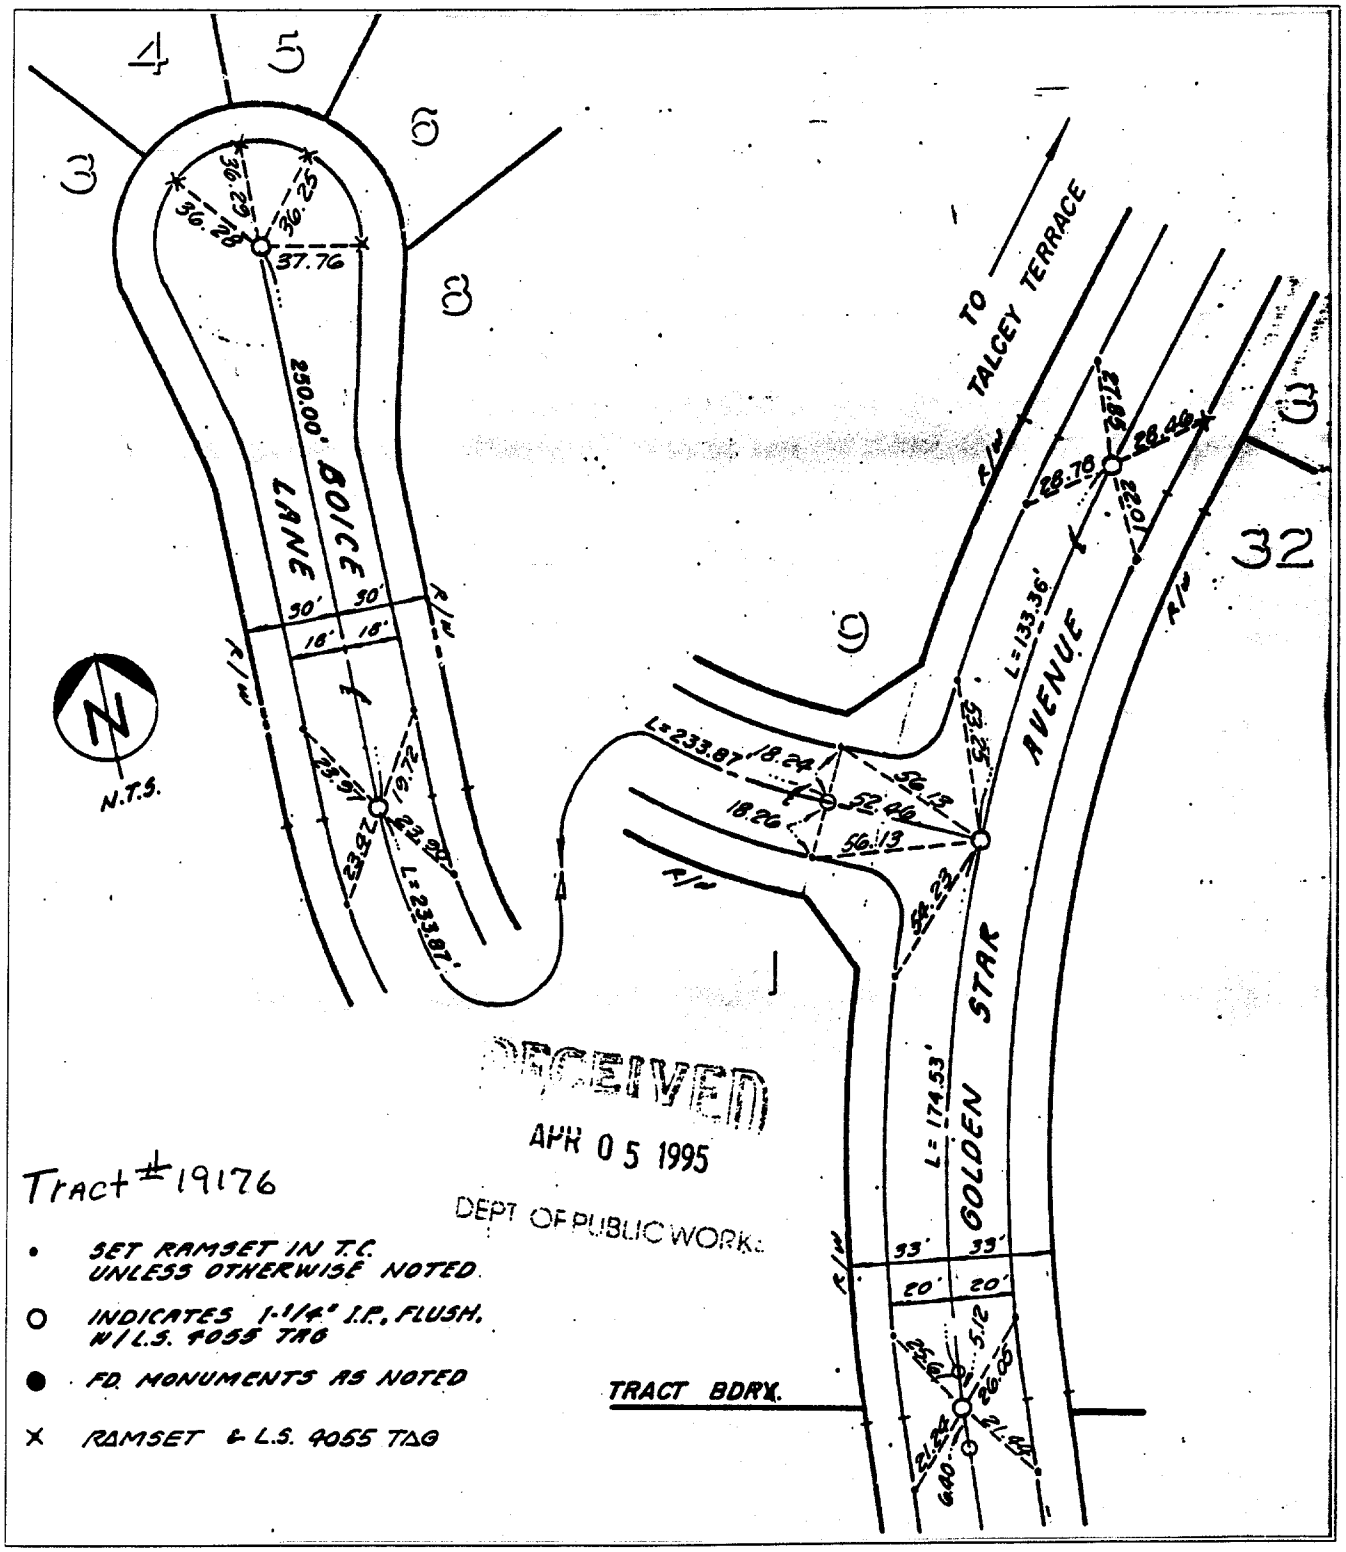

Tract # 19176

- • SET RAMSET IN T.C. UNLESS OTHERWISE NOTED.
- ○ INDICATES 1-1/4" I.P. FLUSH. W/L.S. 4055 TAG
- ● FD. MONUMENTS AS NOTED
- × RAMSET & L.S. 4055 TAG

Street: Golden Star X-Street: N of Boicen

OFFICIAL USE ONLY

× FD. Ramset Nail on T/C
● FD. LD. & TK. on T/C
■ FD. "C" Nail on T/C
○ Set LD. & TK. on T/C

Scale:	**OFFICIAL TIE PLAT** CITY OF RIVERSIDE	
Date:		
Drawn by:	*These ties are for the purpose of perpetuating the found monumentation. No claim is made as to the relationship of the points or lines shown hereon to true boundary locations.*	Sheet 1 of 1
W.O.:		File No.:
F.B.:		