3551.TIF

TRACT # 4107 DATE 9/6/71

J.O. 70-305 pg 147

SET & final MONUMENTS

& R.P.'s

X: SET SUREFIRE STUDS ON TC.

⊙: SET 1" I.P. RCE 9876

TIES CHECKED AND POSTED NOV. 10, 1971 WF.

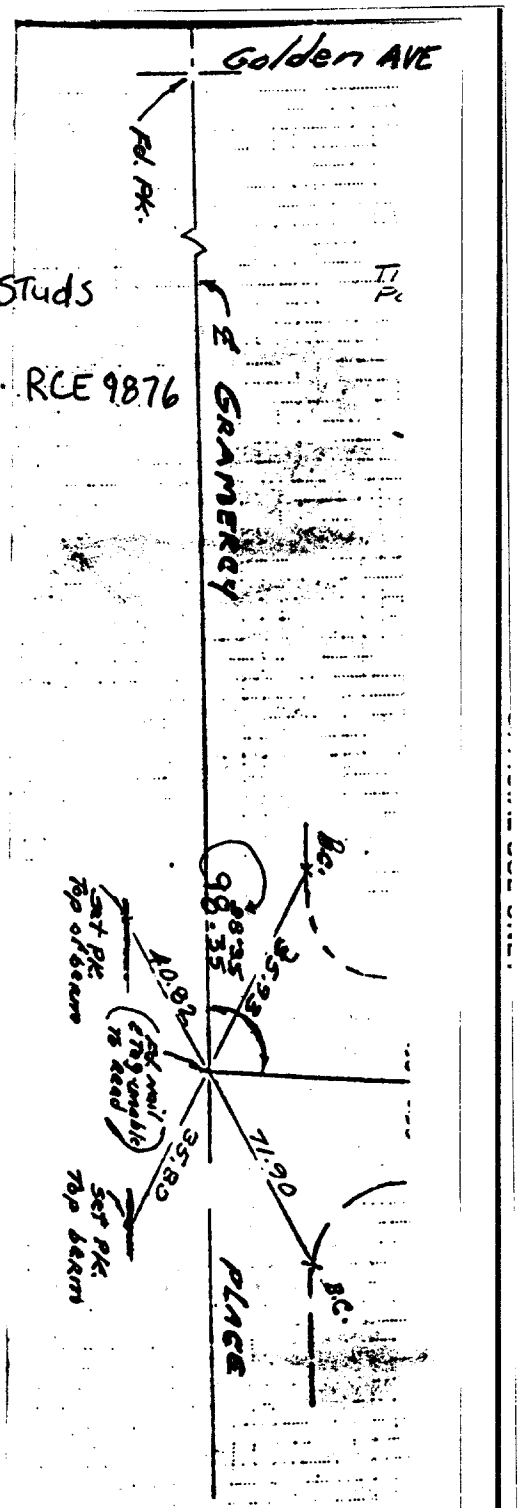

Street: GRAMERCY PL. X-Street: GOLDEN AVE.

OFFICIAL USE ONLY

X FD. Ramset Nail on T/C

■ FD. "C" Nail on T/C

● FD. LD. & TK. on T/C

○ Set LD. & TK. on T/C

Scale:	**OFFICIAL TIE PLAT**	
Date:	**CITY OF RIVERSIDE**	
Drawn by:	*These ties are for the purpose of perpetuating the found monumentation. No claim is made as to the relationship of the points or lines shown hereon to true boundary locations.*	Sheet 1 of 1
W.O.:		File No.:
F.B.:		