3660. TIF

CRFB 678/26

EILEEN

Eileen (W'ly) @ GARFIELD
8-29-62 Ties to ℄ Mon.
HUTCHINSON
GRANDINETTE
ARREOLA

TRANSIT TIES

Fd 3/4" I.P. dn 1° per Cole
TRACT MAP 27/25

Tie sheet made
[illegible]

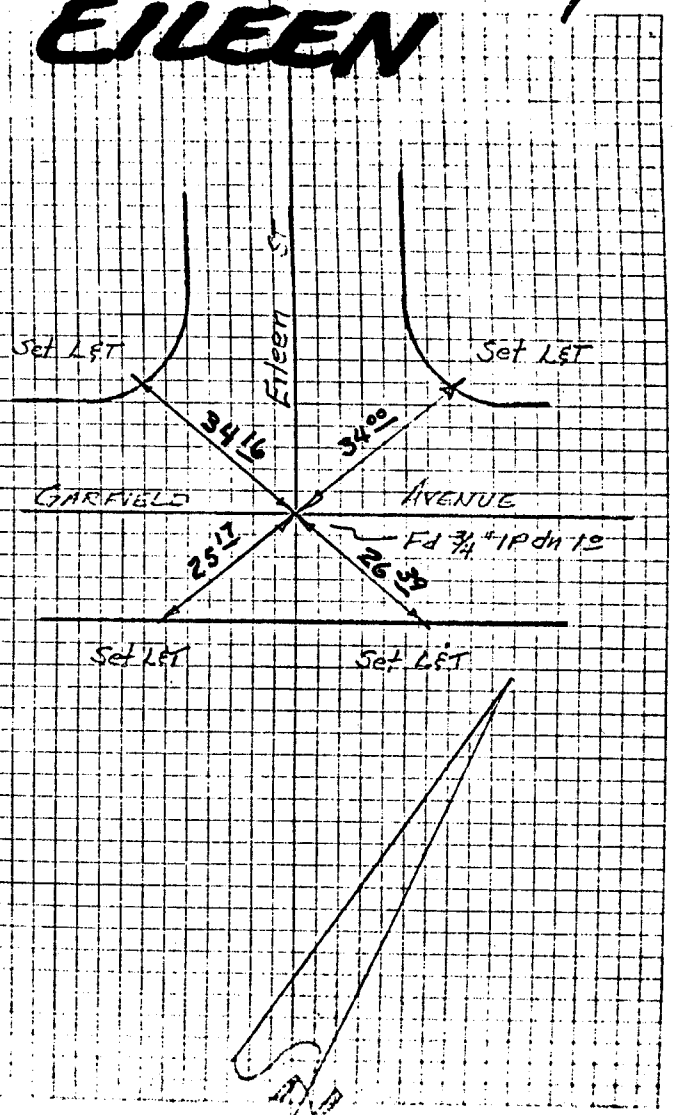

Street: GARFIELD AVE
X-Street: EILEEN ST.

Scale: 1" = 0'
Date: 01/27/00
Drawn by: survey
W.O.:
F.B.:

OFFICIAL TIE PLAT
CITY OF RIVERSIDE

These ties are for the purpose of perpetuating the found monumentation. No claim is made as to the relationship of the points or lines shown hereon to true boundary locations.

Sheet 1 of 1
File No.:

31