3691.TIF

R. L. BROWN & ASSOCIATES, INC.
1442 Irvine Blvd. Suite 125
TUSTIN, CALIFORNIA 92680
(714) 669-0972

JOB TRACT NO. 10604
SHEET NO. 2 OF 4
CALCULATED BY
DATE 11/2/87
CHECKED BY
DATE
SCALE 1" = 40'

Street: GOLDEN AVE
X-Street: GREEN ARBOR DR

CENTERLINE TIE NOTES

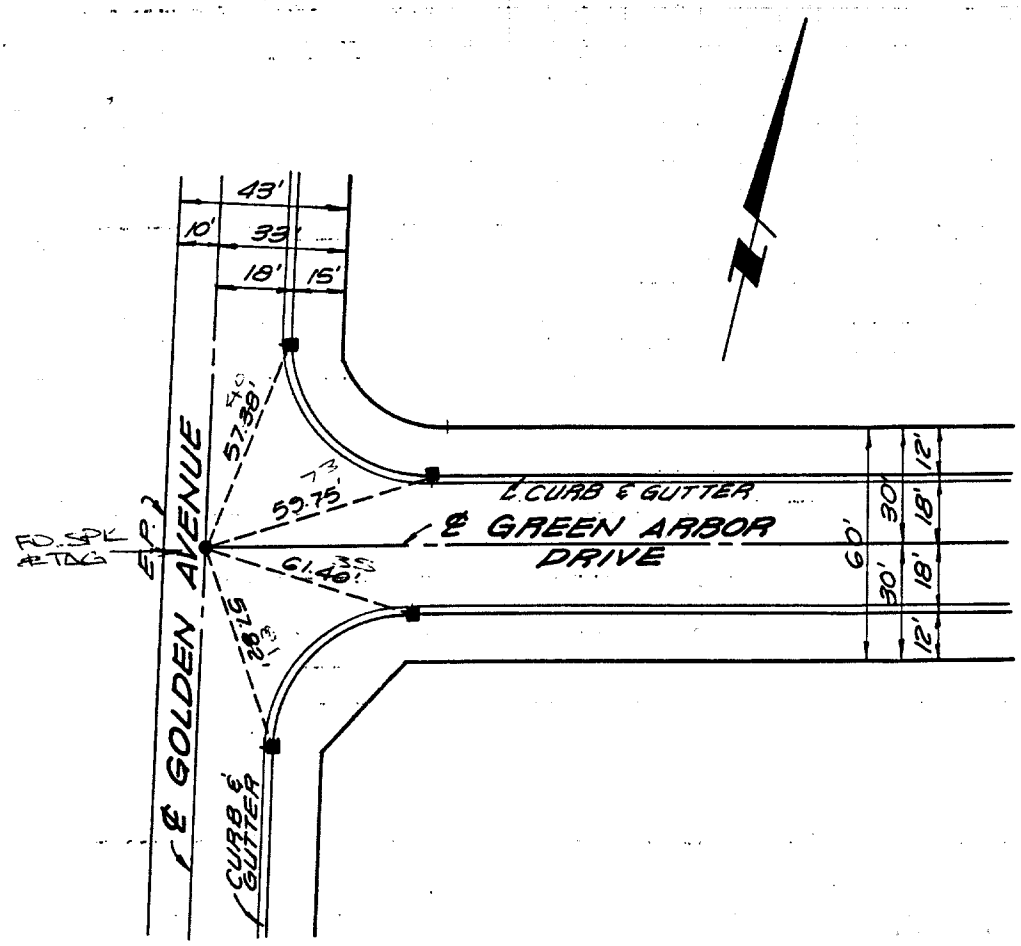

GOLDEN AV. @ GREEN ARBOR

LEGEND

- ■ LEAD & TACK AS SHOWN
- ● 1" I.P. TAGGED R.C.E. 16683

Richard L. Brown

Scale: [redacted]	**OFFICIAL TIE PLAT** **CITY OF RIVERSIDE**	
Date: [redacted]		
Drawn by: survey	*These ties are for the purpose of perpetuating the found monumentation. No claim is made as to the relationship of the points or lines shown hereon to true boundary locations.*	Sheet 2 of 4
W.O.:		File No.:
F.B.:		