3702.TIF

TRANSIT & SWING TIES

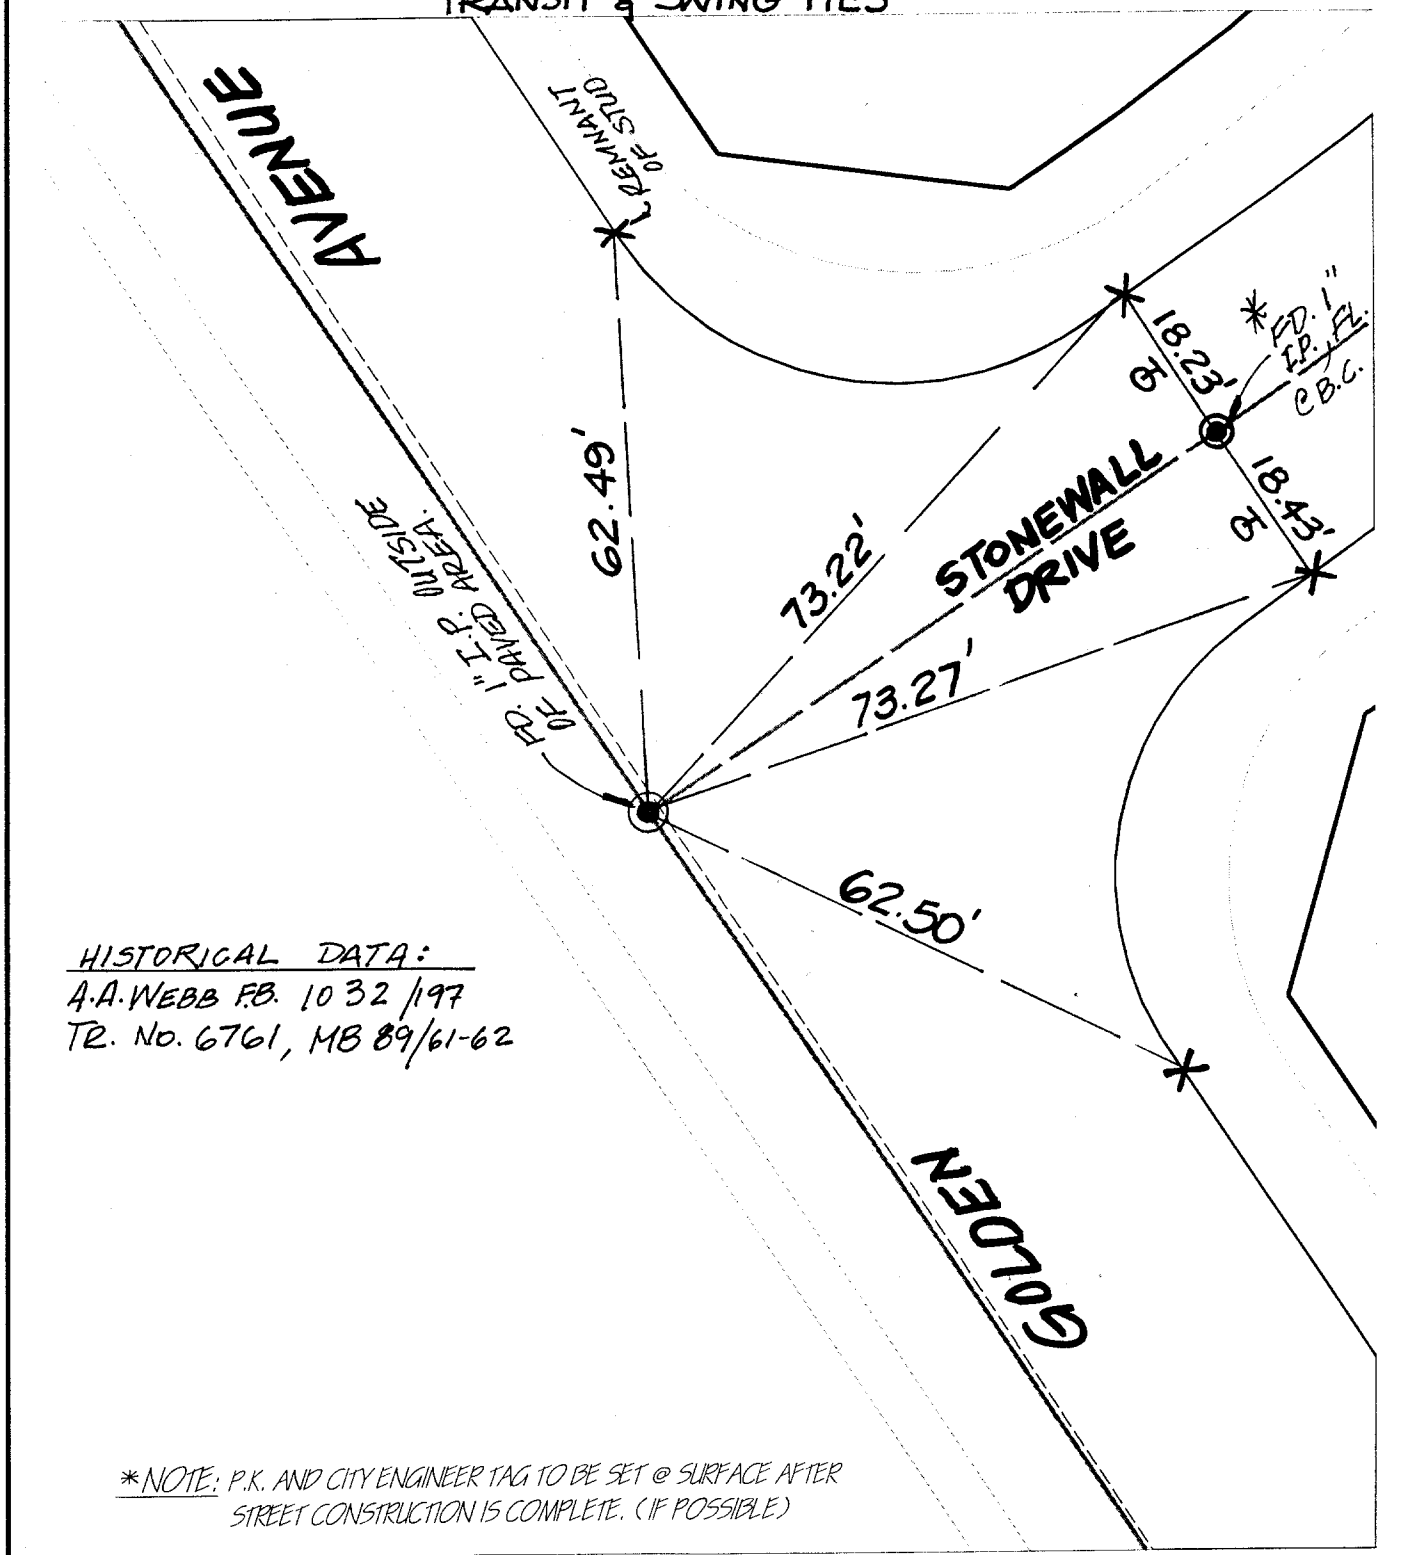

HISTORICAL DATA:
A.A. WEBB F.B. 1032/197
TR. No. 6761, MB 89/61-62

*NOTE: P.K. AND CITY ENGINEER TAG TO BE SET @ SURFACE AFTER STREET CONSTRUCTION IS COMPLETE. (IF POSSIBLE)

Street: GOLDEN AVENUE

X-Street: STONEWALL DRIVE

OFFICIAL USE ONLY

12

╳	FD. Ramset Nail on T/C
■	FD. "C" Nail on T/C
●	FD. LD. & TK. on T/C
○	Set LD. & TK. on T/C

Scale: 1" = 20'

Date: 12/22/99

Drawn by: KGE

W.O.:

F.B.:

OFFICIAL TIE PLAT
CITY OF RIVERSIDE

These ties are for the purpose of perpetuating the found monumentation. No claim is made as to the relationship of the points or lines shown hereon to true boundary locations.

N W E S

Sheet 1 of 1

File No.: