3711. TIF

1076 CIVIL ENGINEERS • SURVEYORS • PLANNERS

9056 al TIES SHEET 1 OF 1 SHEET

T LAND CO W.O.No. 80 6773 DATE 7·12·83

RUG BARRETT SEPULVEDA REF. A.M.

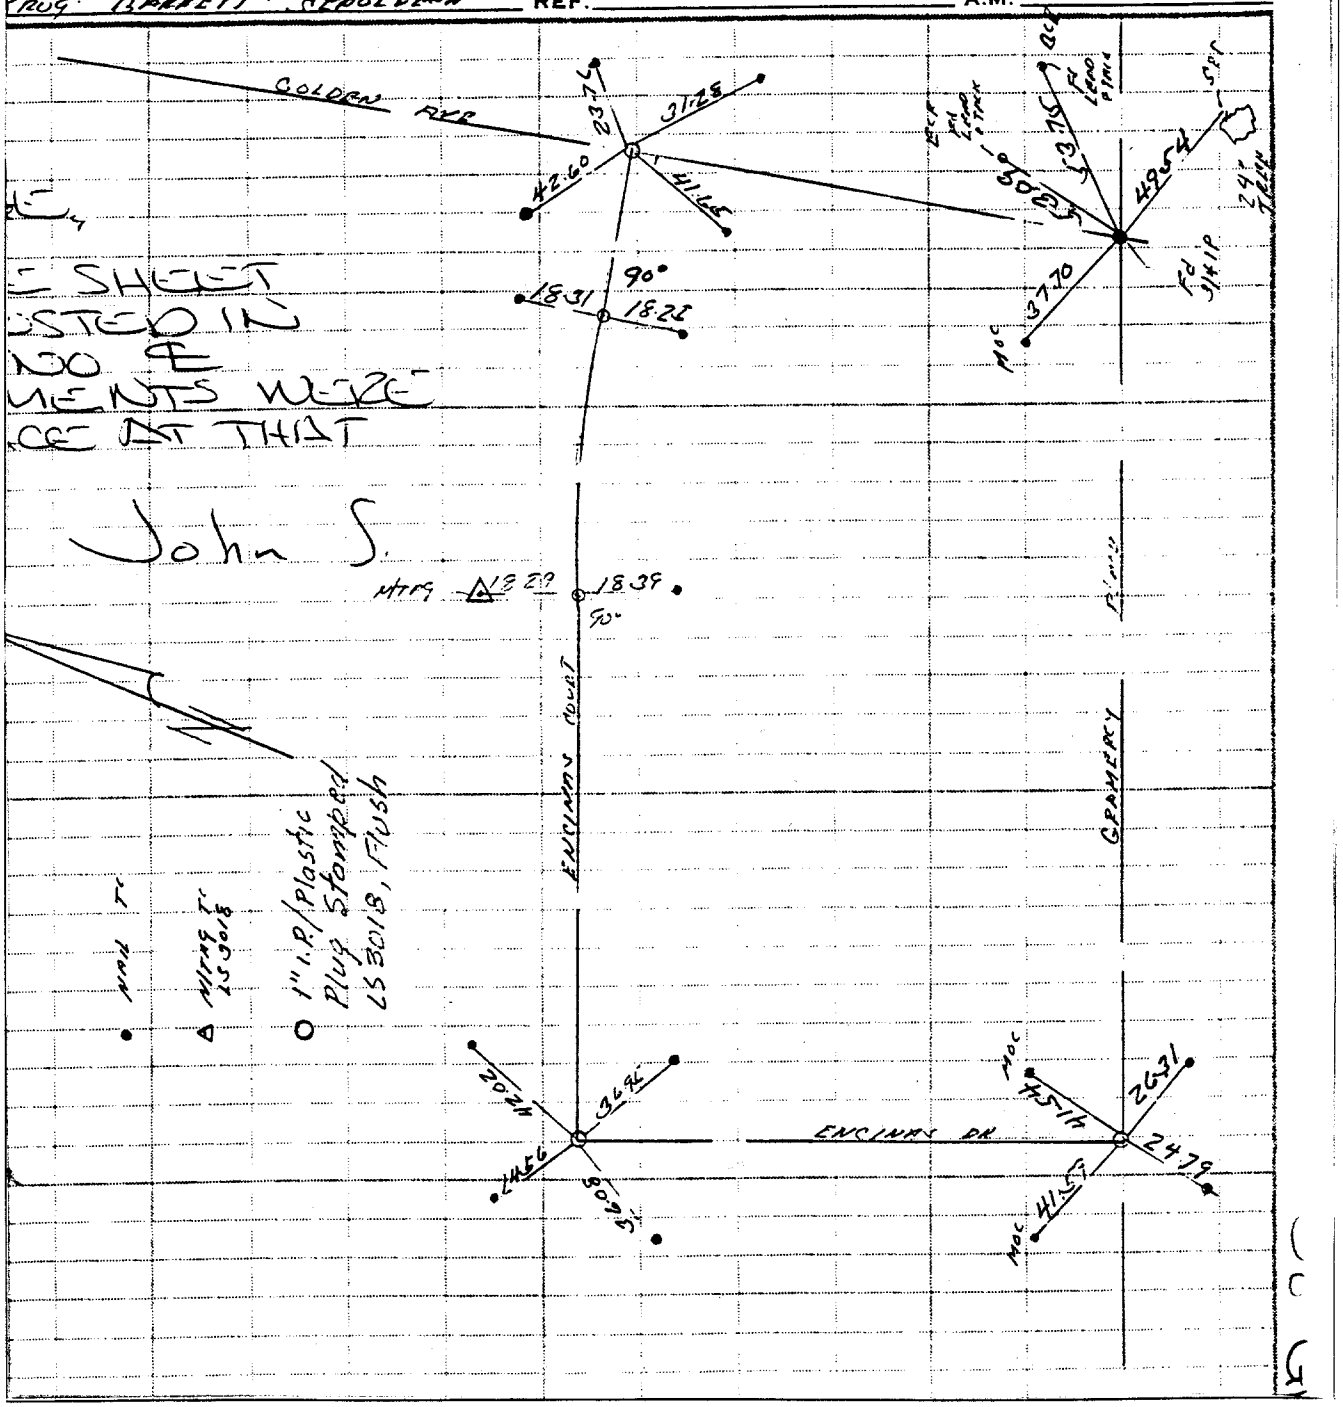


Street: GRAMERCY PL

X-Street: ENCINAS DR & GOLDEN AVE

OFFICIAL USE ONLY

× FD. Ramset Nail on T/C

■ FD. "C" Nail on T/C

● FD. LD. & TK. on T/C

○ Set LD. & TK. on T/C

| | | |
|---|---|---|
| Scale: | **OFFICIAL TIE PLAT**<br>**CITY OF RIVERSIDE** | TRACT 9056 |
| Date: | | |
| Drawn by: | *These ties are for the purpose of perpetuating the found monumentation. No claim is made as to the relationship of the points or lines shown hereon to true boundary locations.* | |
| W.O.: 80·6773 | | Sheet 1 of 1 |
| F.B.: 80 6773/77 | | File No.: |