SWING TIES

3738.TIF

NOTE:

▲ FD. CHIS "X" ON TOP CONC. CURB

⊙ SET P.K.+CITY ENGR TAG 12-01-00

HISTORICAL DATA

SOUTHLAND ENGINEERING TIES FOR TR.9476 SHT. 1-2 MB 152/36-37

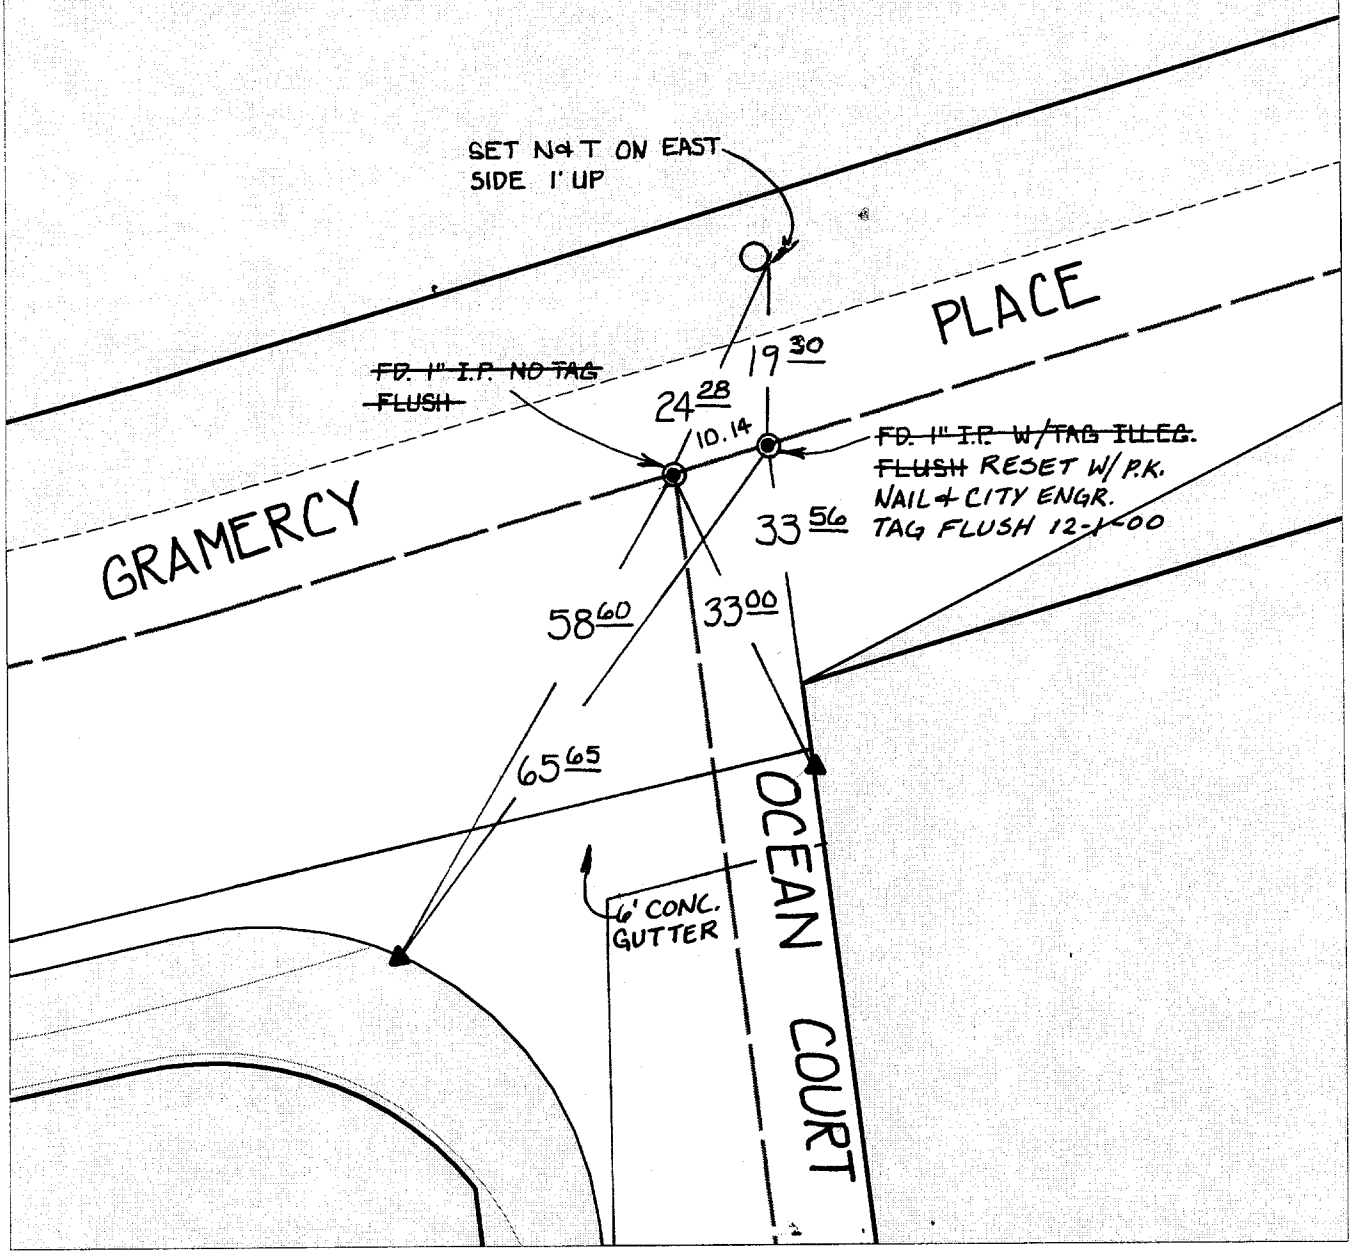

Street: GRAMERCY PLACE

X-Street: OCEAN COURT

OFFICIAL USE ONLY

✕ FD. Ramset Nail on T/C

■ FD. "C" Nail on T/C

● FD. LD. & TK. on T/C

○ Set LD. & TK. on T/C

Scale: 1" = 20'	**OFFICIAL TIE PLAT**	N W E S
Date: 11/16/99	**CITY OF RIVERSIDE**	
Drawn by: SURVEY	*These ties are for the purpose of perpetuating the found monumentation. No claim is made as to the relationship of the points or lines shown hereon to true boundary locations.*	Sheet 1 of 1
W.O.:		File No.:
F.B.:		