WILLIAMSBURG PLACE & GRATTON

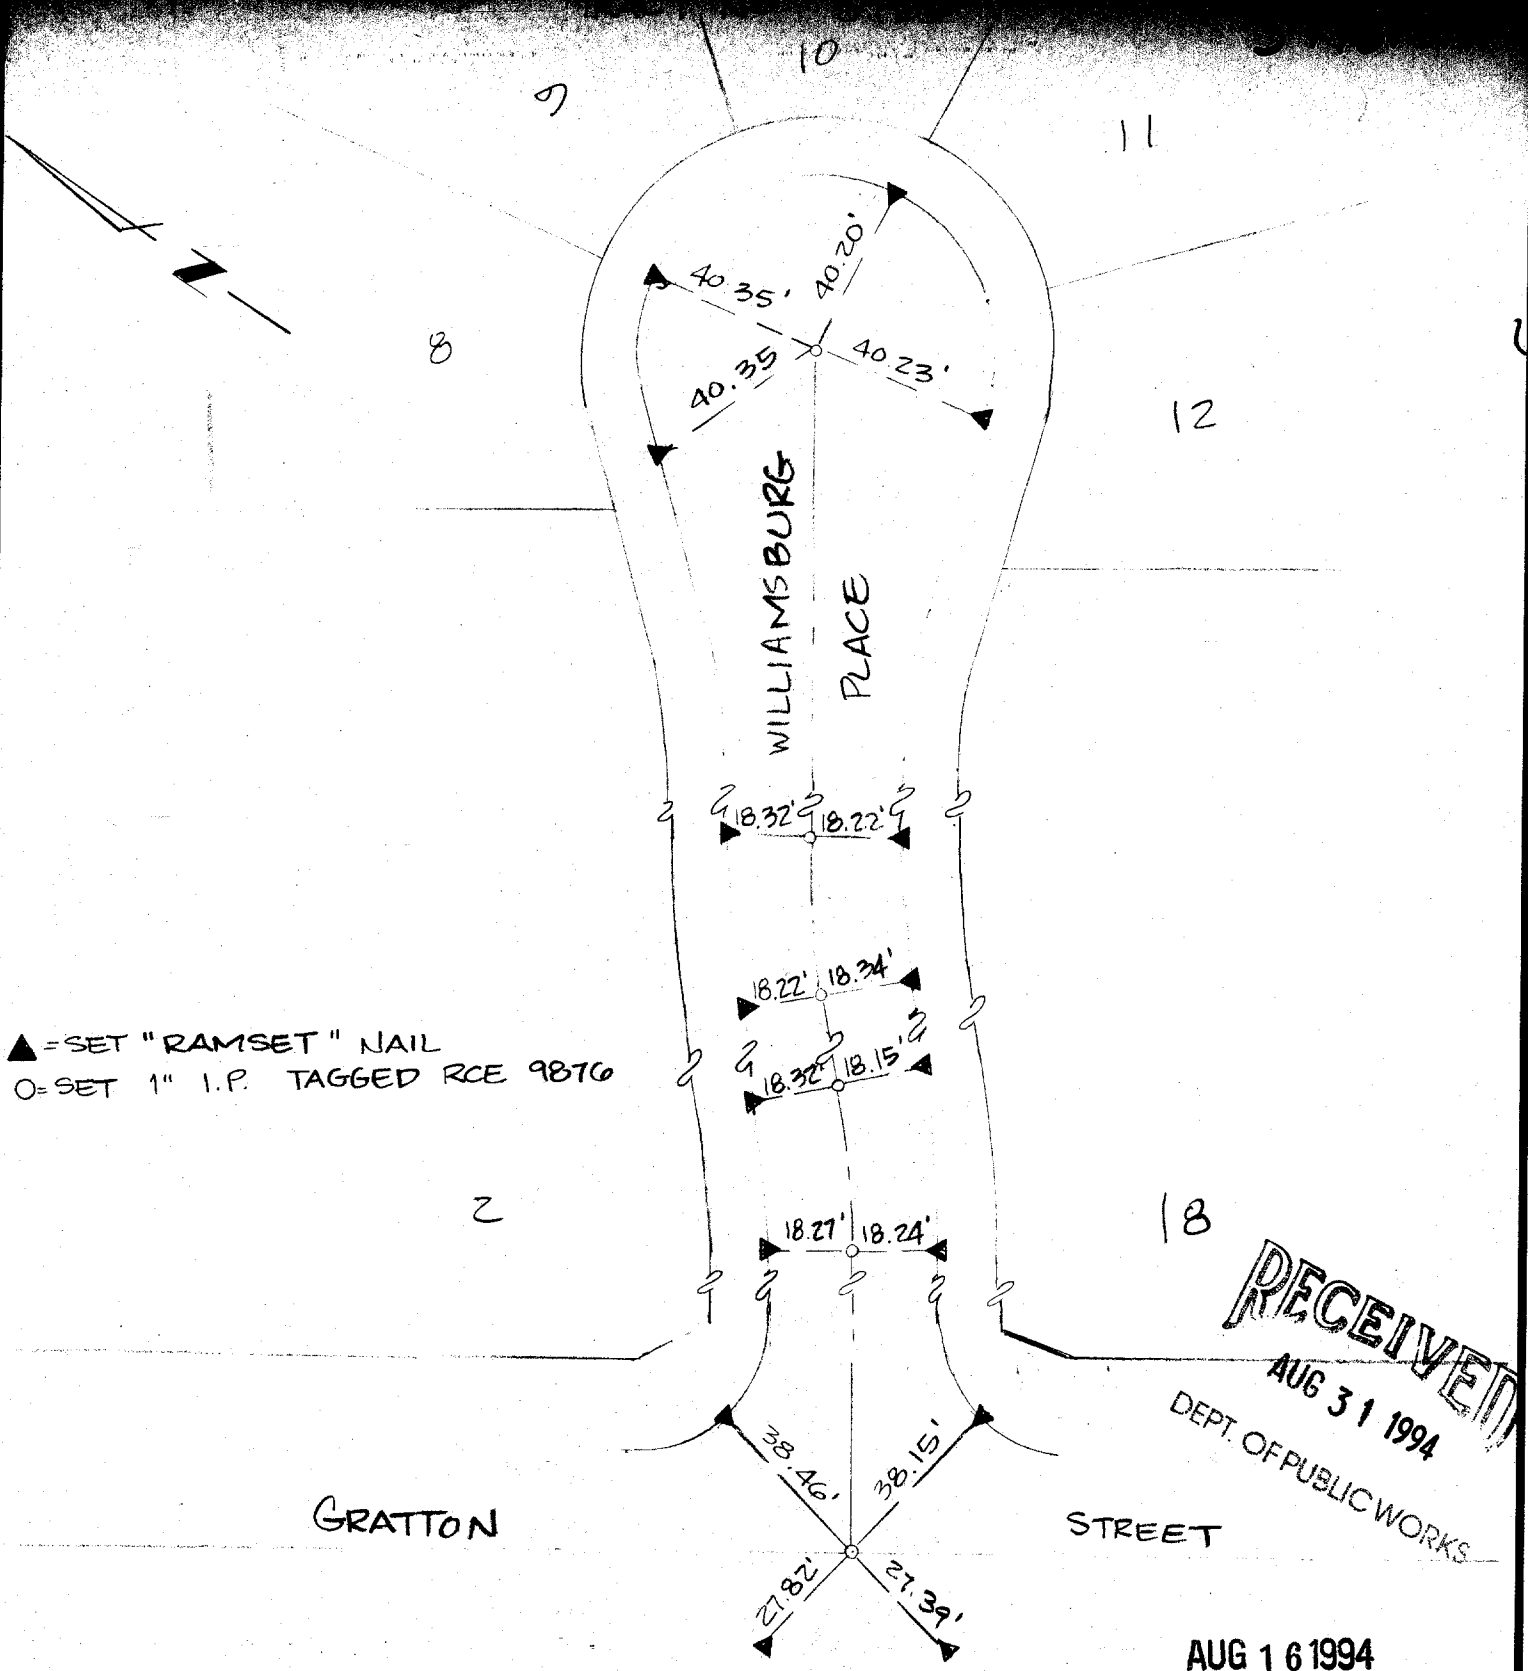

RECEIVED
AUG 31 1994
DEPT. OF PUBLIC WORKS

AUG 16 1994

3776.TIE

SCALE: 1" = 40'	**OFFICIAL TIE PLAT**	SHEET 1
DATE: AUG 1994	**CITY OF RIVERSIDE**	
DR. BY: DRZ	**ALBERT A. WEBB ASSOCIATES**	OF 1 SHEETS
W.O.: 92-38	CIVIL ENGINEERS	
F.B.: 1041/145	RIVERSIDE CALIFORNIA	FILE NO.: 92-38

TIE SHEETS CITY OF RIVERSIDE - 111[0,2]PF: 999-1 74 01-Aug-94 10:48 AM / 999-1