3890.TIF

Street: IRONWOOD DR.

X-Street: ATWOOD CT.

OFFICIAL USE ONLY

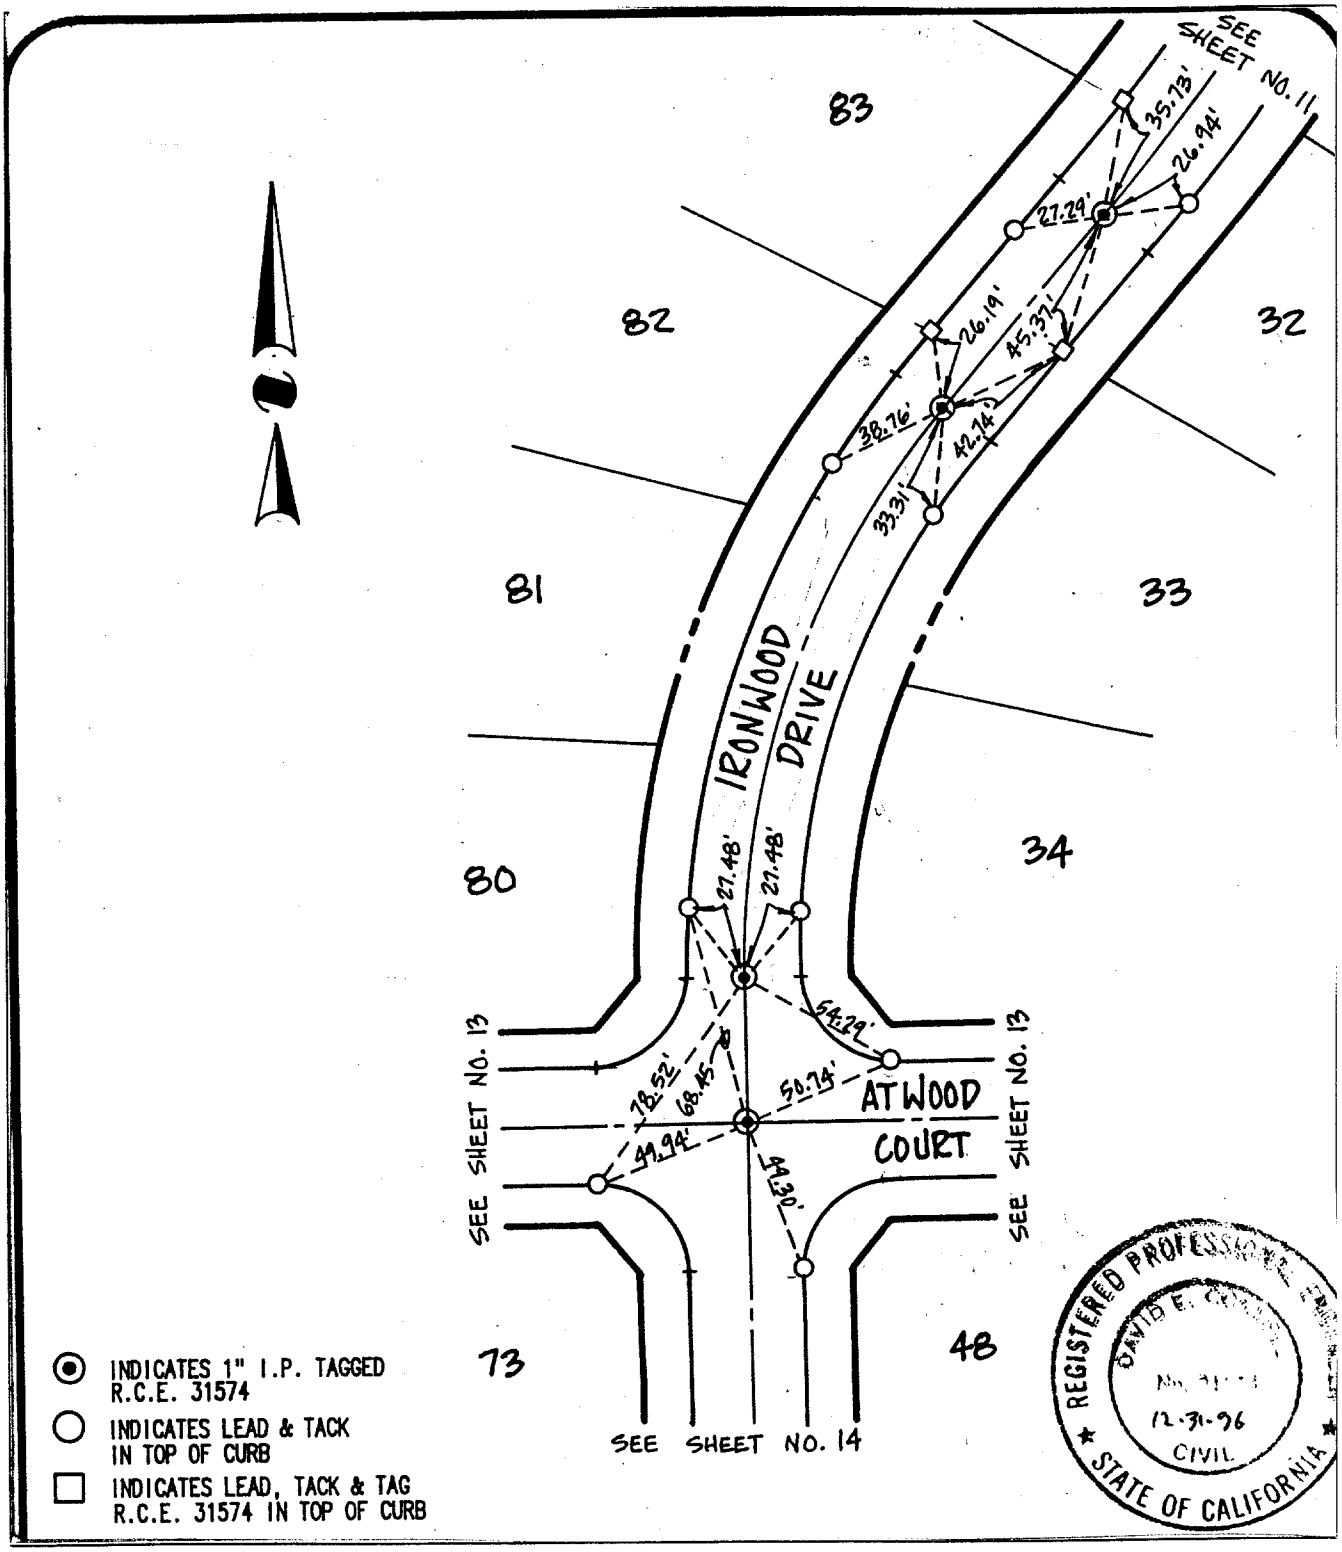

INDICATES 1" I.P. TAGGED R.C.E. 31574

INDICATES LEAD & TACK IN TOP OF CURB

INDICATES LEAD, TACK & TAG R.C.E. 31574 IN TOP OF CURB

X FD. Ramset Nail on T/C

■ FD. "C" Nail on T/C

● FD. LD. & TK. on T/C

○ Set LD. & TK. on T/C

Scale:	**OFFICIAL TIE PLAT** **CITY OF RIVERSIDE**	TR 21631
Date:		
Drawn by:	*These ties are for the purpose of perpetuating the found monumentation. No claim is made as to the relationship of the points or lines shown hereon to true boundary locations.*	
W.O.:		Sheet 12 of 14
F.B.:		File No.: