3956.TIF

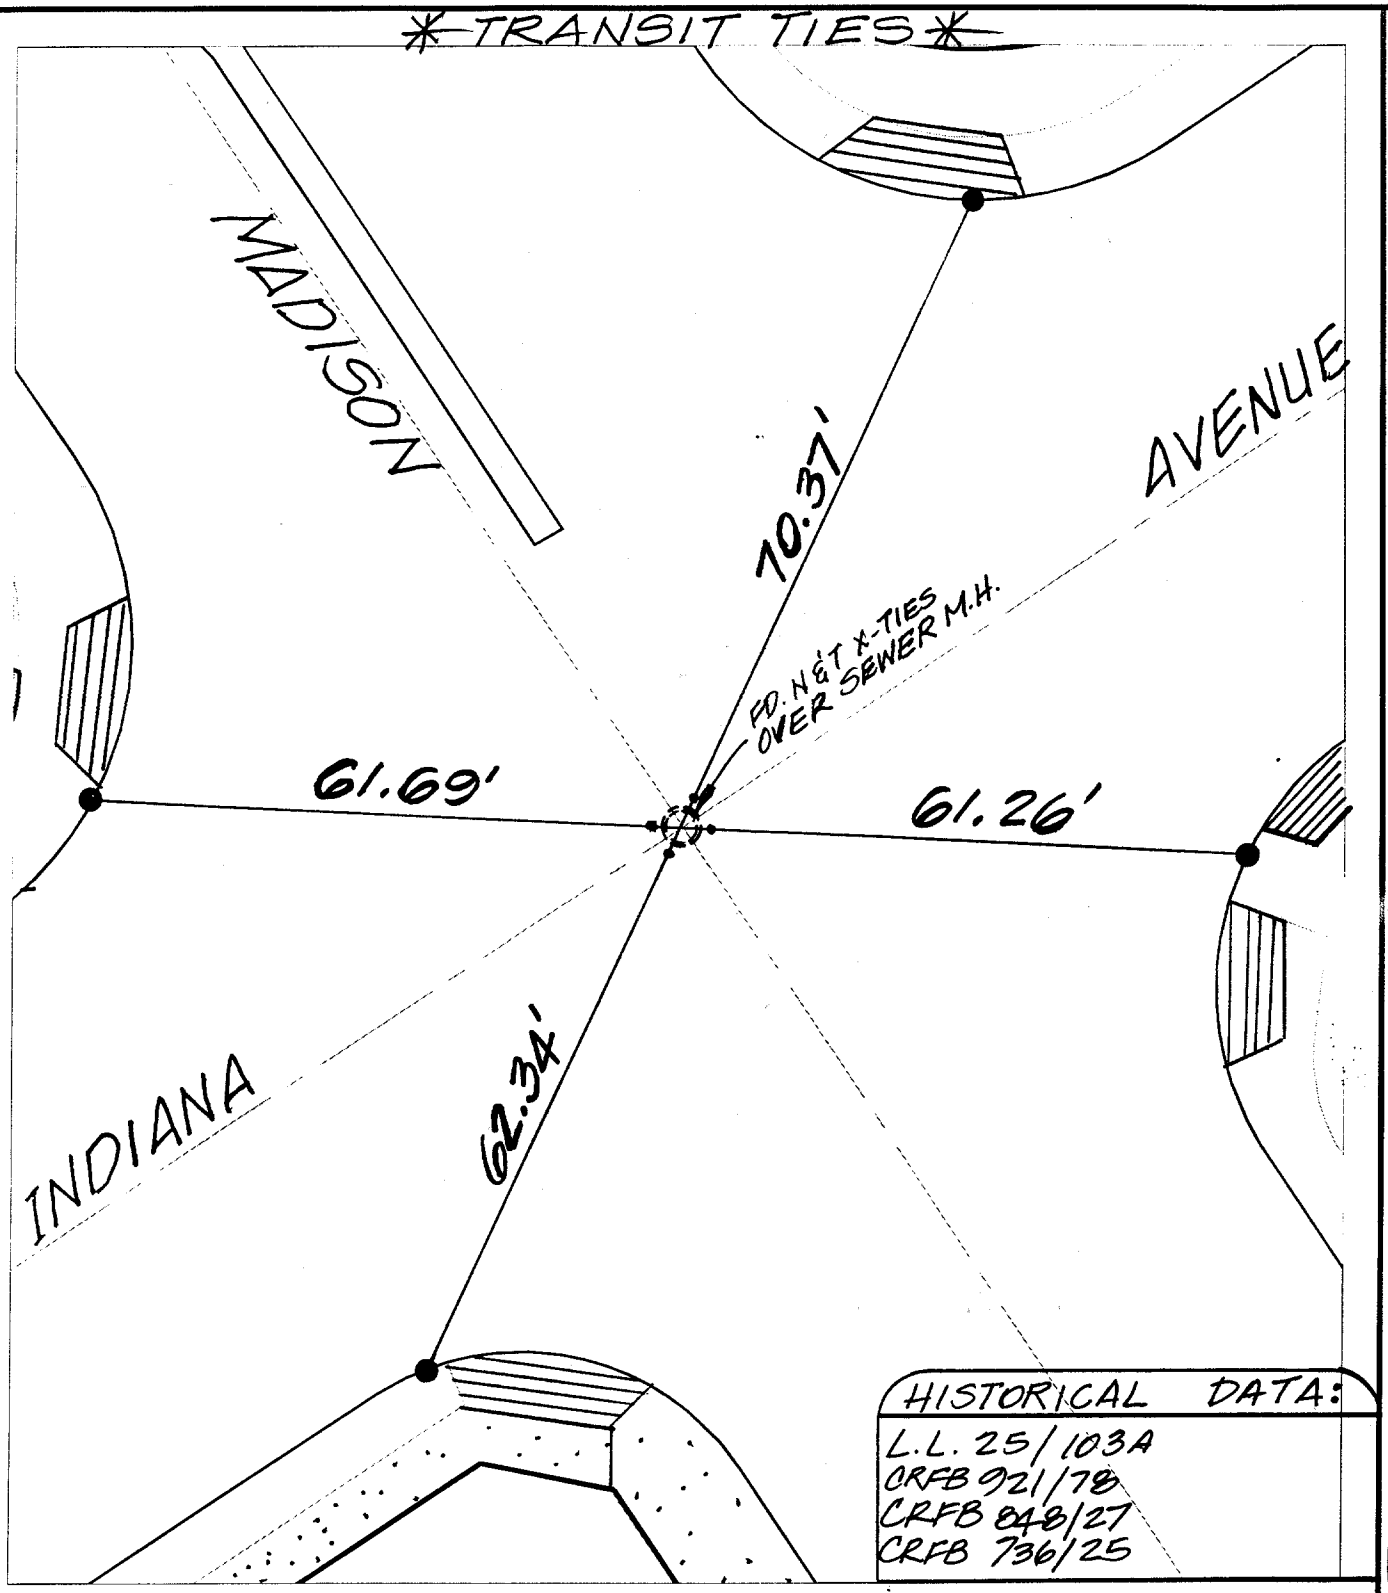


Street: MADISON STREET

X-Street: INDIANA AVE.

OFFICIAL USE ONLY

44

✕ FD. Ramset Nail on T/C
■ FD. "C" Nail on T/C
● FD. LD. & TK. on T/C
○ Set LD. & TK. on T/C

| | | |
|---|---|---|
| Scale: 1" = 20' | **OFFICIAL TIE PLAT**<br>**CITY OF RIVERSIDE** | N W E S |
| Date: 02/18/00 | | |
| Drawn by: KGE | *These ties are for the purpose of perpetuating the found monumentation. No claim is made as to the relationship of the points or lines shown hereon to true boundary locations.* | Sheet 1 of 1 |
| W.O.: | | File No.: |
| F.B.: | | |

44