4007.TIF

R. L. BROWN & ASSOCIATES, INC.
1442 Irvine Blvd. Suite 125
TUSTIN, CALIFORNIA 92680
(714) 669-0972

JOB TRACT NO. 10604
SHEET NO. 1 OF 4
CALCULATED BY _____ DATE 11/2/87
CHECKED BY _____ DATE _____
SCALE 1" = 40'

Street: HALLMARK ST. X-Street: GREEN ARBOR DR.

OFFICIAL USE ONLY

CENTERLINE TIE NOTES

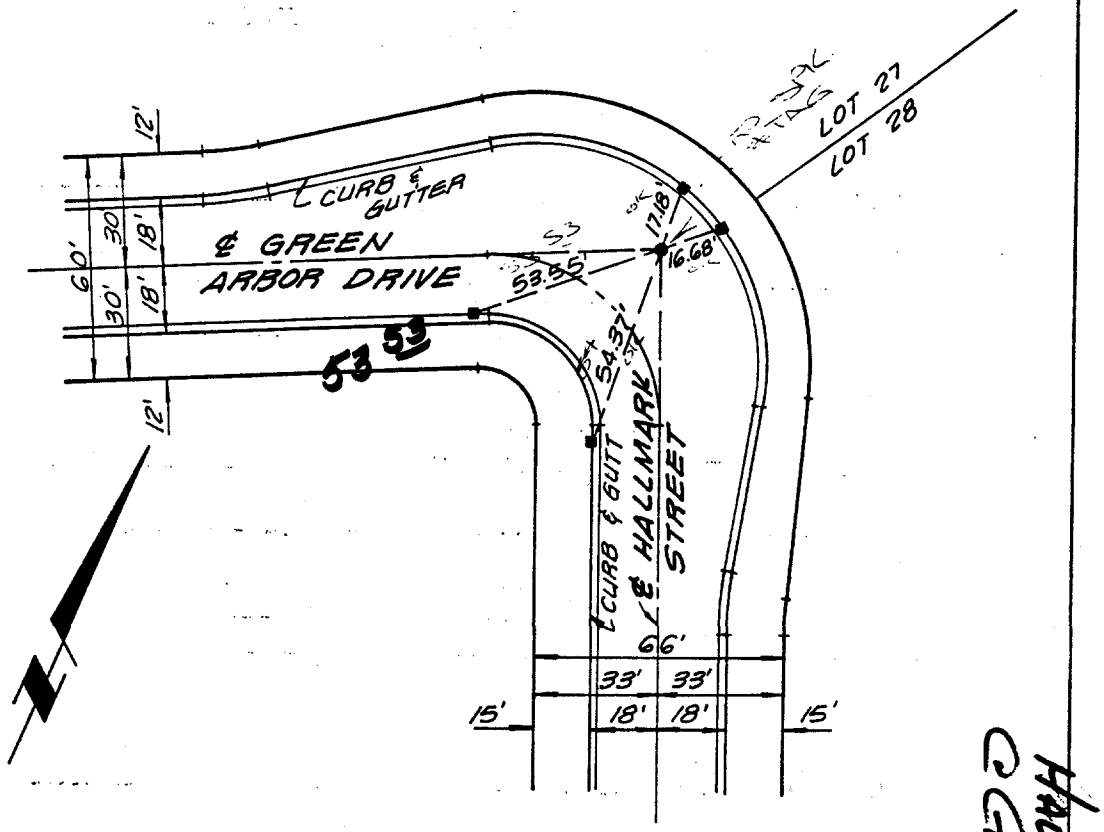

Richard L. Brown

LEGEND

■ LEAD & TACK AS SHOWN

✕ FD. Ramset Nail on T/C
■ FD. "C" Nail on T/C
● FD. LD. & TK. on T/C
○ Set LD. & TK. on T/C

Scale:	**OFFICIAL TIE PLAT** CITY OF RIVERSIDE	TRACT 10604
Date:		
Drawn by:		
W.O.:	*These ties are for the purpose of perpetuating the found monumentation. No claim is made as to the relationship of the points or lines shown hereon to true boundary locations.*	Sheet 1 of 1
F.B.:		File No.: