4035. TIF

Street: HARTFORD CT.

X-Street: FLEETWOOD DR.

OFFICIAL USE ONLY

SURVEY OF TR. 7503-2 DATE SEPT 18-78. I.O. 76-246

PARTY NO. AND MEMBERS JAROINE; SHUEY. F.B. 1039 PAGE 122

M.S. NOTES CALC'D BY CALCS CHECKED BY MAP NO WEATHER

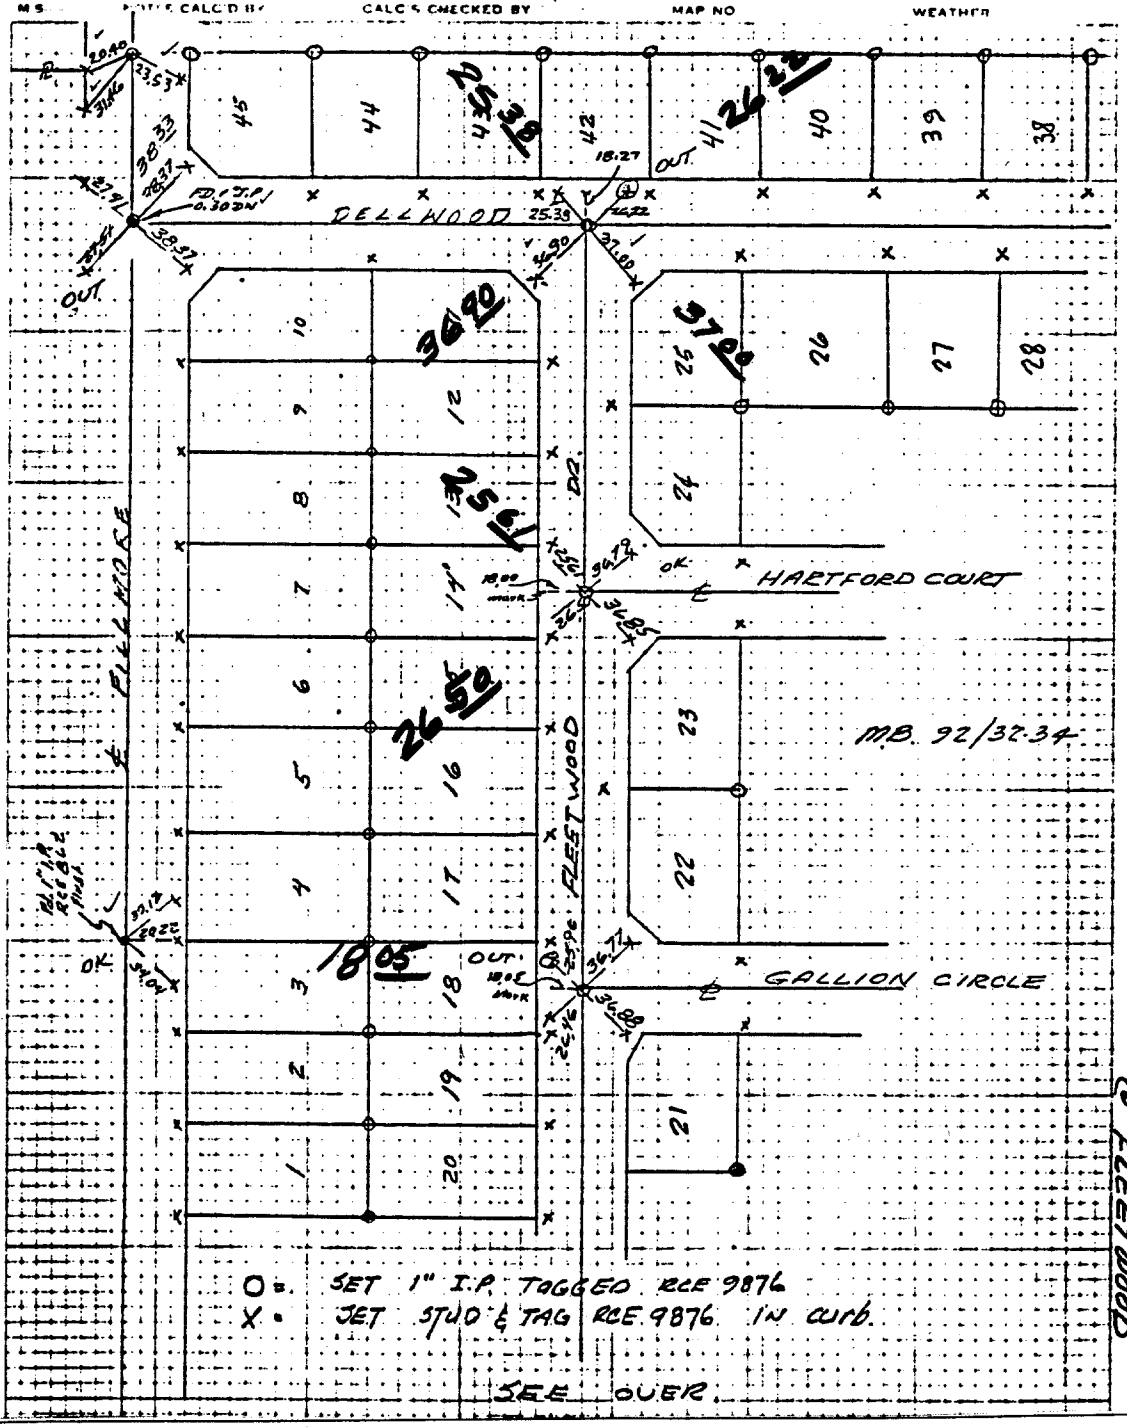

X FD. Ramset Nail on T/C

■ FD. "C" Nail on T/C

● FD. LD. & TK. on T/C

○ Set LD. & TK. on T/C

Scale:	**OFFICIAL TIE PLAT** **CITY OF RIVERSIDE**	TRACT 7503-2
Date:		
Drawn by:	*These ties are for the purpose of perpetuating the found monumentation. No claim is made as to the relationship of the points or lines shown hereon to true boundary locations.*	Sheet 1 of 1
W.O.:		
F.B.: 1039		File No.: