4087 [redacted].TIF

Street: HEATHCLIFF DR.

X-Street: CLARA CT. & BLACKBEAR PL. & SIAMESE PL.

OFFICIAL USE ONLY

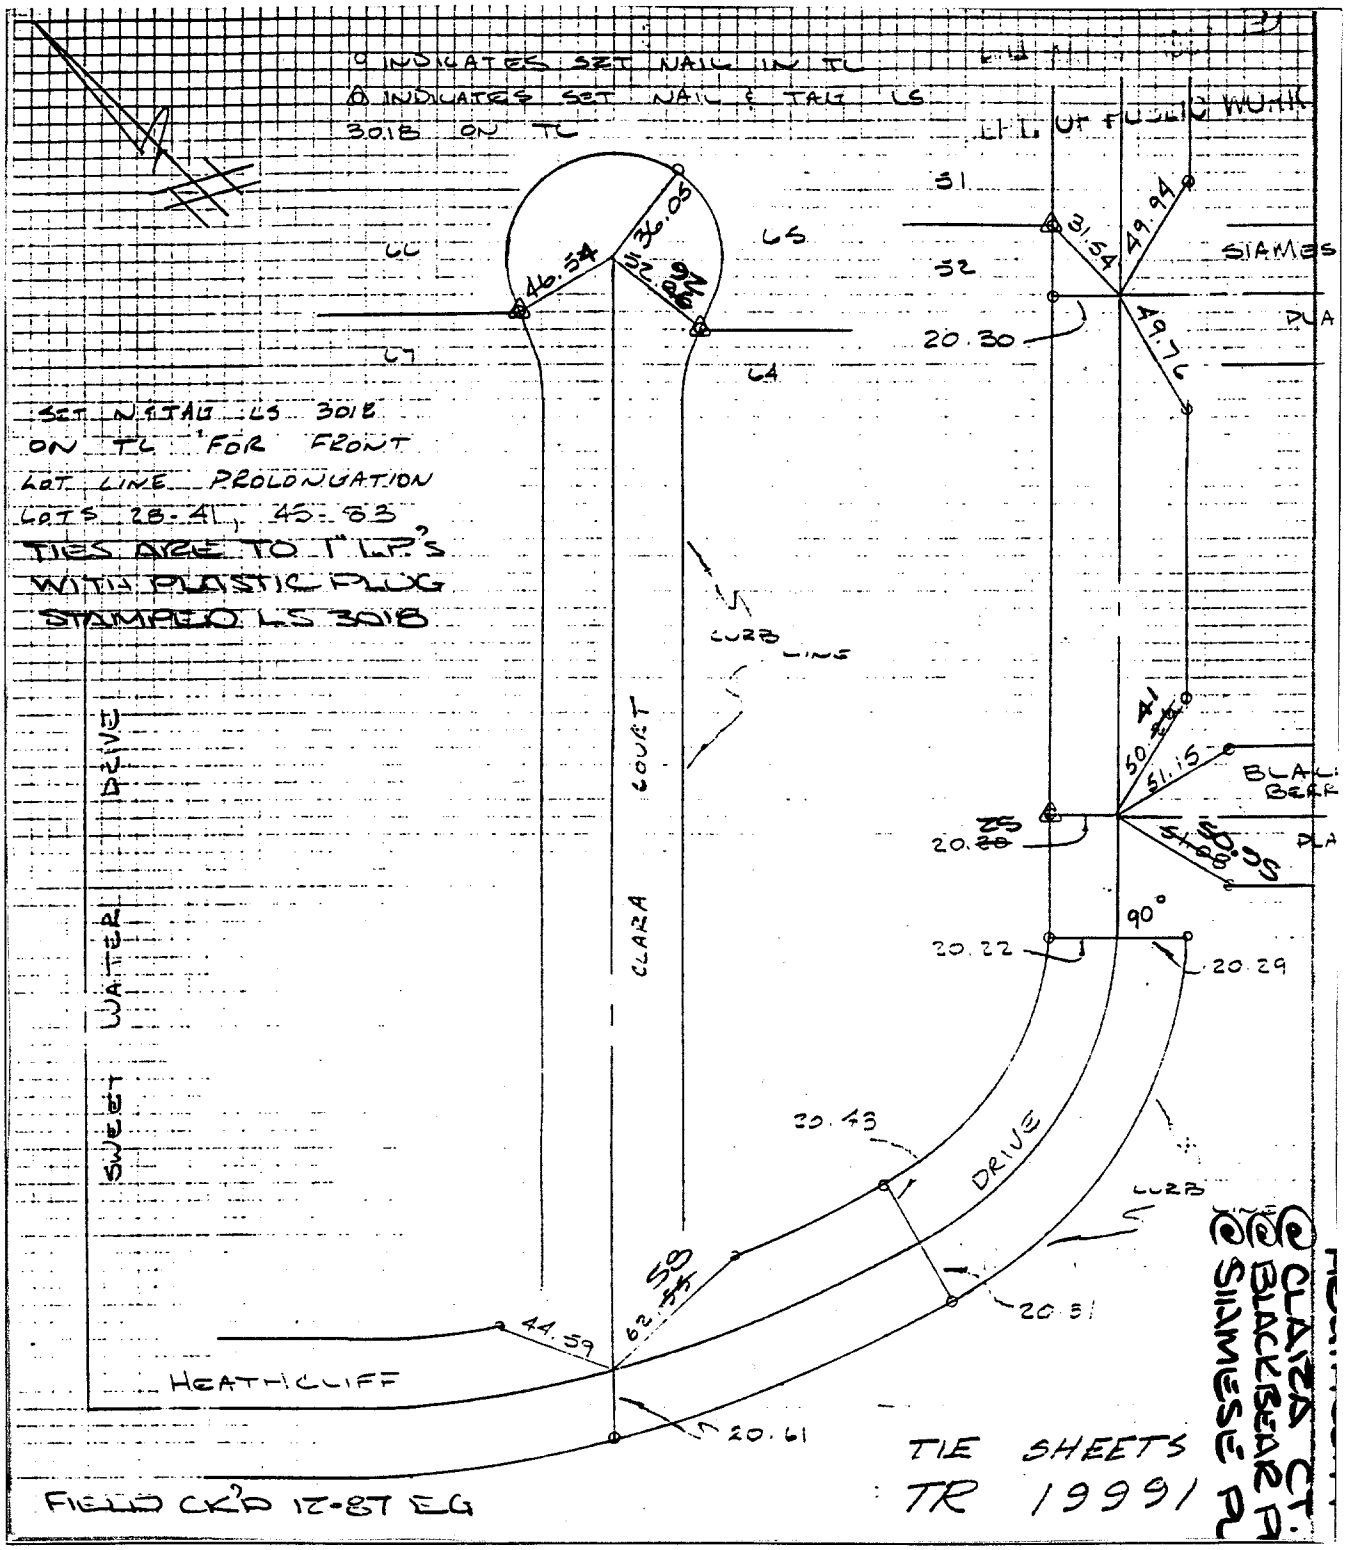

CLARA CT.
BLACKBEAR PL
SIAMESE PL

X FD. Ramset Nail on T/C
■ FD. "C" Nail on T/C
● FD. LD. & TK. on T/C
○ Set LD. & TK. on T/C

Scale:	**OFFICIAL TIE PLAT** **CITY OF RIVERSIDE**	TRACT 19991
Date: 6/25/85		
Drawn by:	*These ties are for the purpose of perpetuating the found monumentation. No claim is made as to the relationship of the points or lines shown hereon to true boundary locations.*	
W.O.: 84-8234		Sheet 1 of 1
F.B.:		File No.: