4130 .TIF

TRACT MAP No. 9345

M.B. 149/51-52 RIV. CO.

O- SET 3/4" I.P. W/PLASTIC PLUG STAMPED L.S. 3163

▲ - TIES ARE RAMSET NAIL IN T.C. OR NAIL & TAG L.S. 3163 IN T.C. @ P.L. PROD.

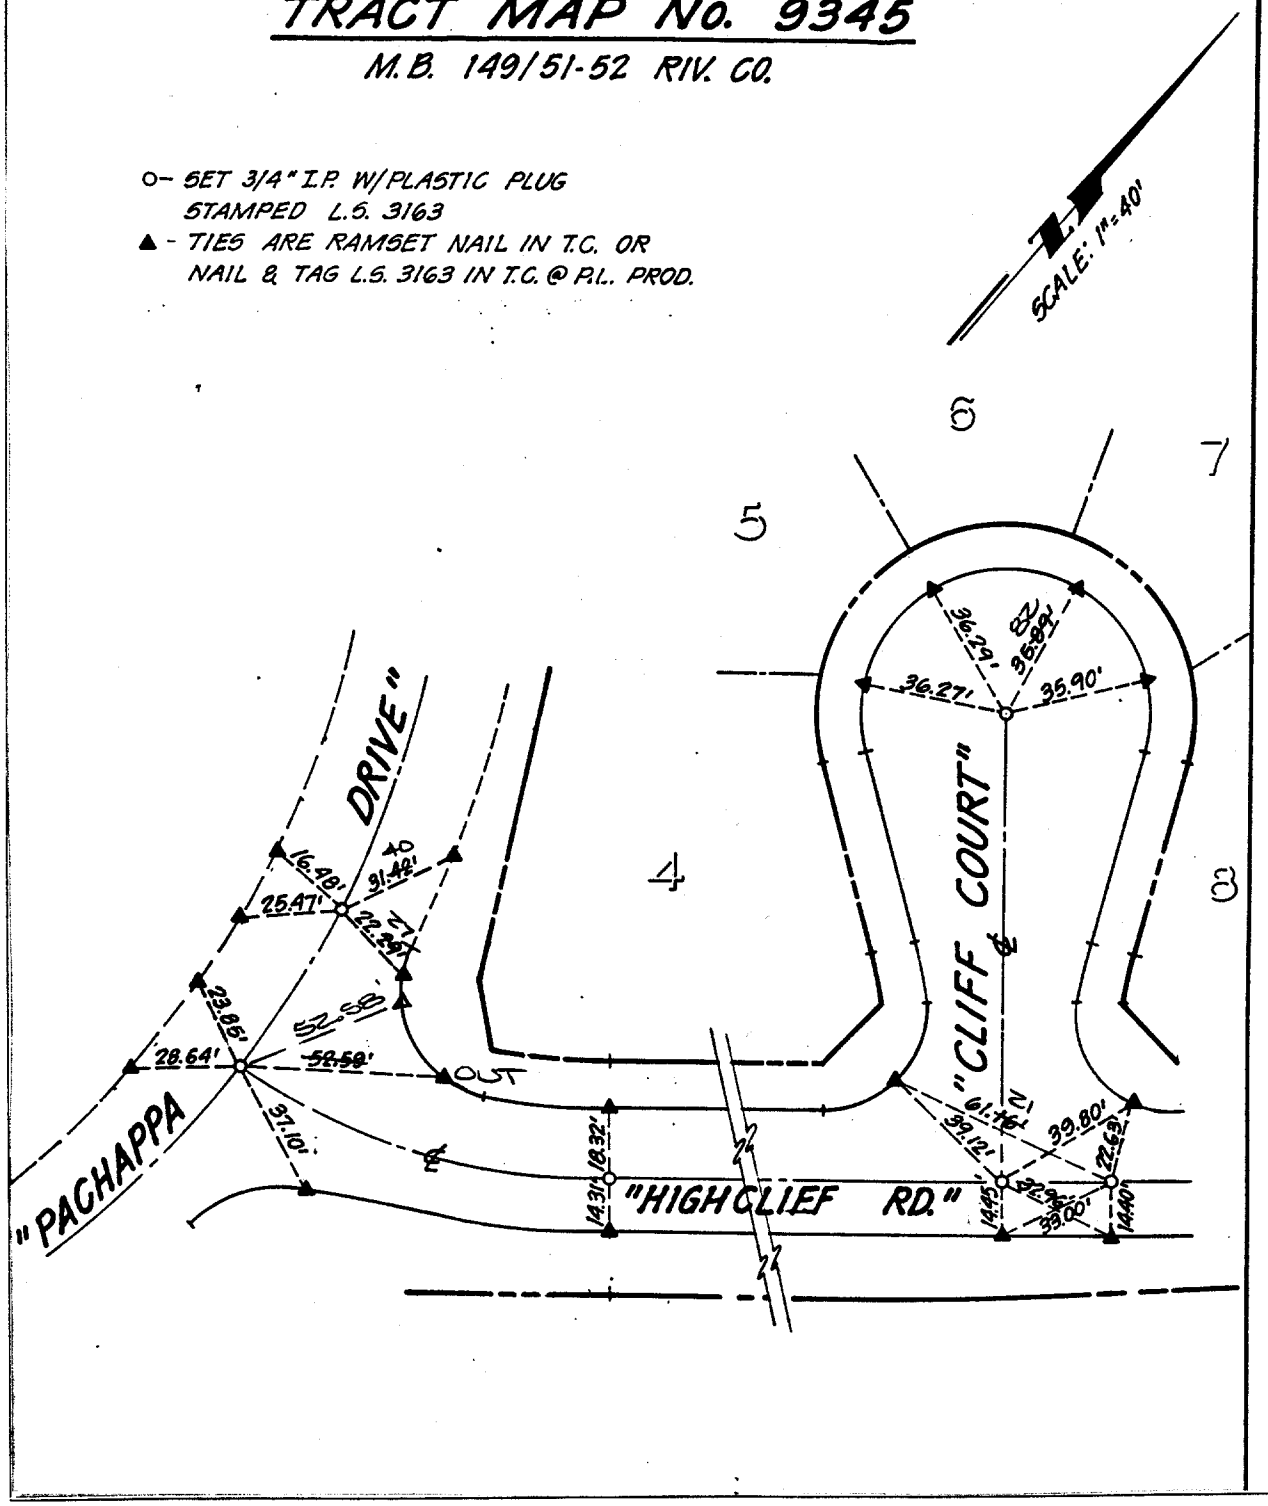

Street: HIGH CLIFF RD.

X-Street: CLIFF CT. & PACHAPPA DR.

OFFICIAL USE ONLY

X FD. Ramset Nail on T/C

■ FD. "C" Nail on T/C

● FD. LD. & TK. on T/C

○ Set LD. & TK. on T/C

Scale:	**OFFICIAL TIE PLAT**	TRACT 9345
Date:	**CITY OF RIVERSIDE**	
Drawn by:	*These ties are for the purpose of perpetuating the found monumentation. No claim is made as to the relationship of the points or lines shown hereon to true boundary locations.*	
W.O.:		Sheet 1 of 1
F.B.:		File No.: