4182. TIF

Street: HOLLENBECK

X-Street: CYNTHIA

OFFICIAL USE ONLY

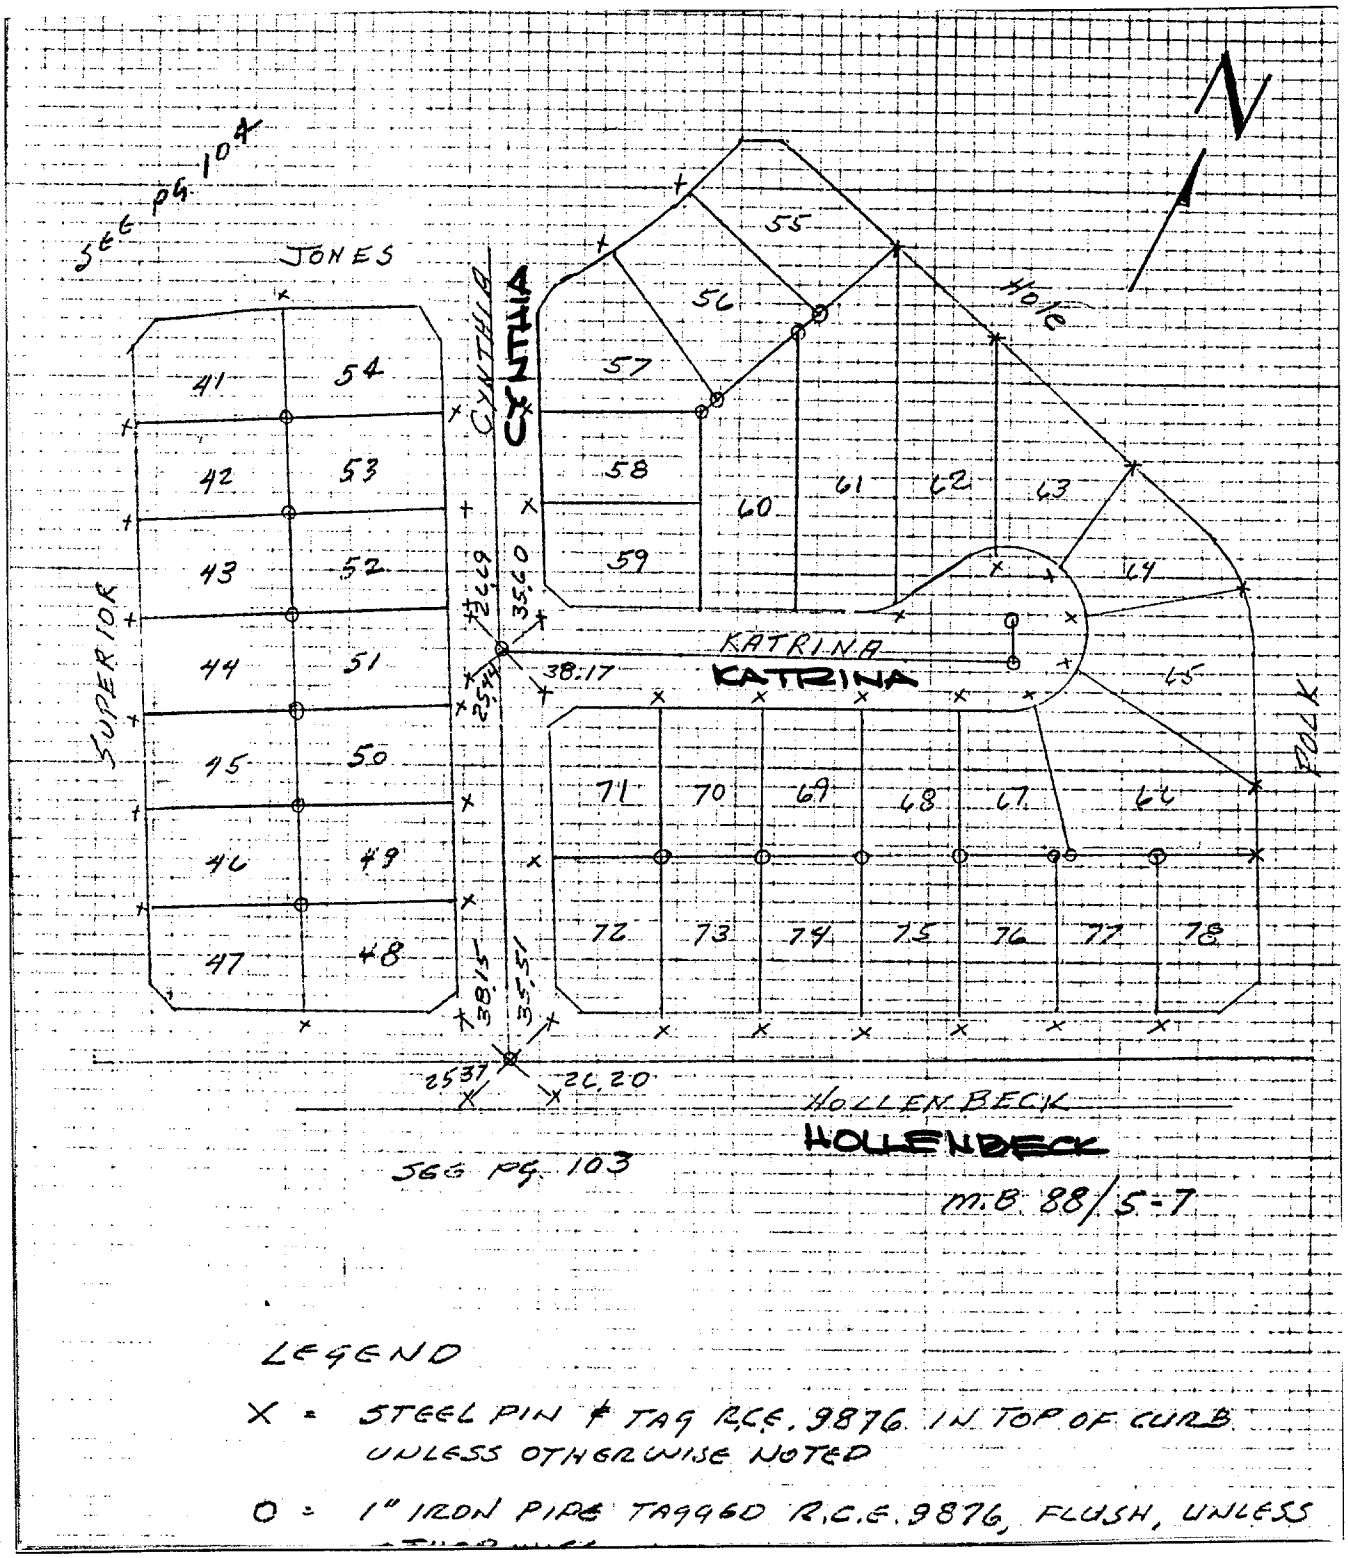

LEGEND

X = STEEL PIN & TAG R.C.E. 9876 IN TOP OF CURB UNLESS OTHERWISE NOTED

O = 1" IRON PIPE TAGGED R.C.E. 9876, FLUSH, UNLESS

X FD. Ramset Nail on T/C

■ FD. "C" Nail on T/C

● FD. LD. & TK. on T/C

○ Set LD. & TK. on T/C

Scale:	**OFFICIAL TIE PLAT** **CITY OF RIVERSIDE**	TR 6992
Date:		
Drawn by:	*These ties are for the purpose of perpetuating the found monumentation. No claim is made as to the relationship of the points or lines shown hereon to true boundary locations.*	Sheet 1 of 1
W.O.:		
F.B.: 1039		File No.: