4187. TIF

Street: HollyLeaf

X-Street: Sugar Gum RD.

OFFICIAL USE ONLY

SURVEY OF ℄ TIES (TR 21834-3)

OR U.S. LOMES W.O. No. 10972 Date 9-6-89

SURVEY PARTY CANNAROZZI STEAD CHACON REF. A.M.

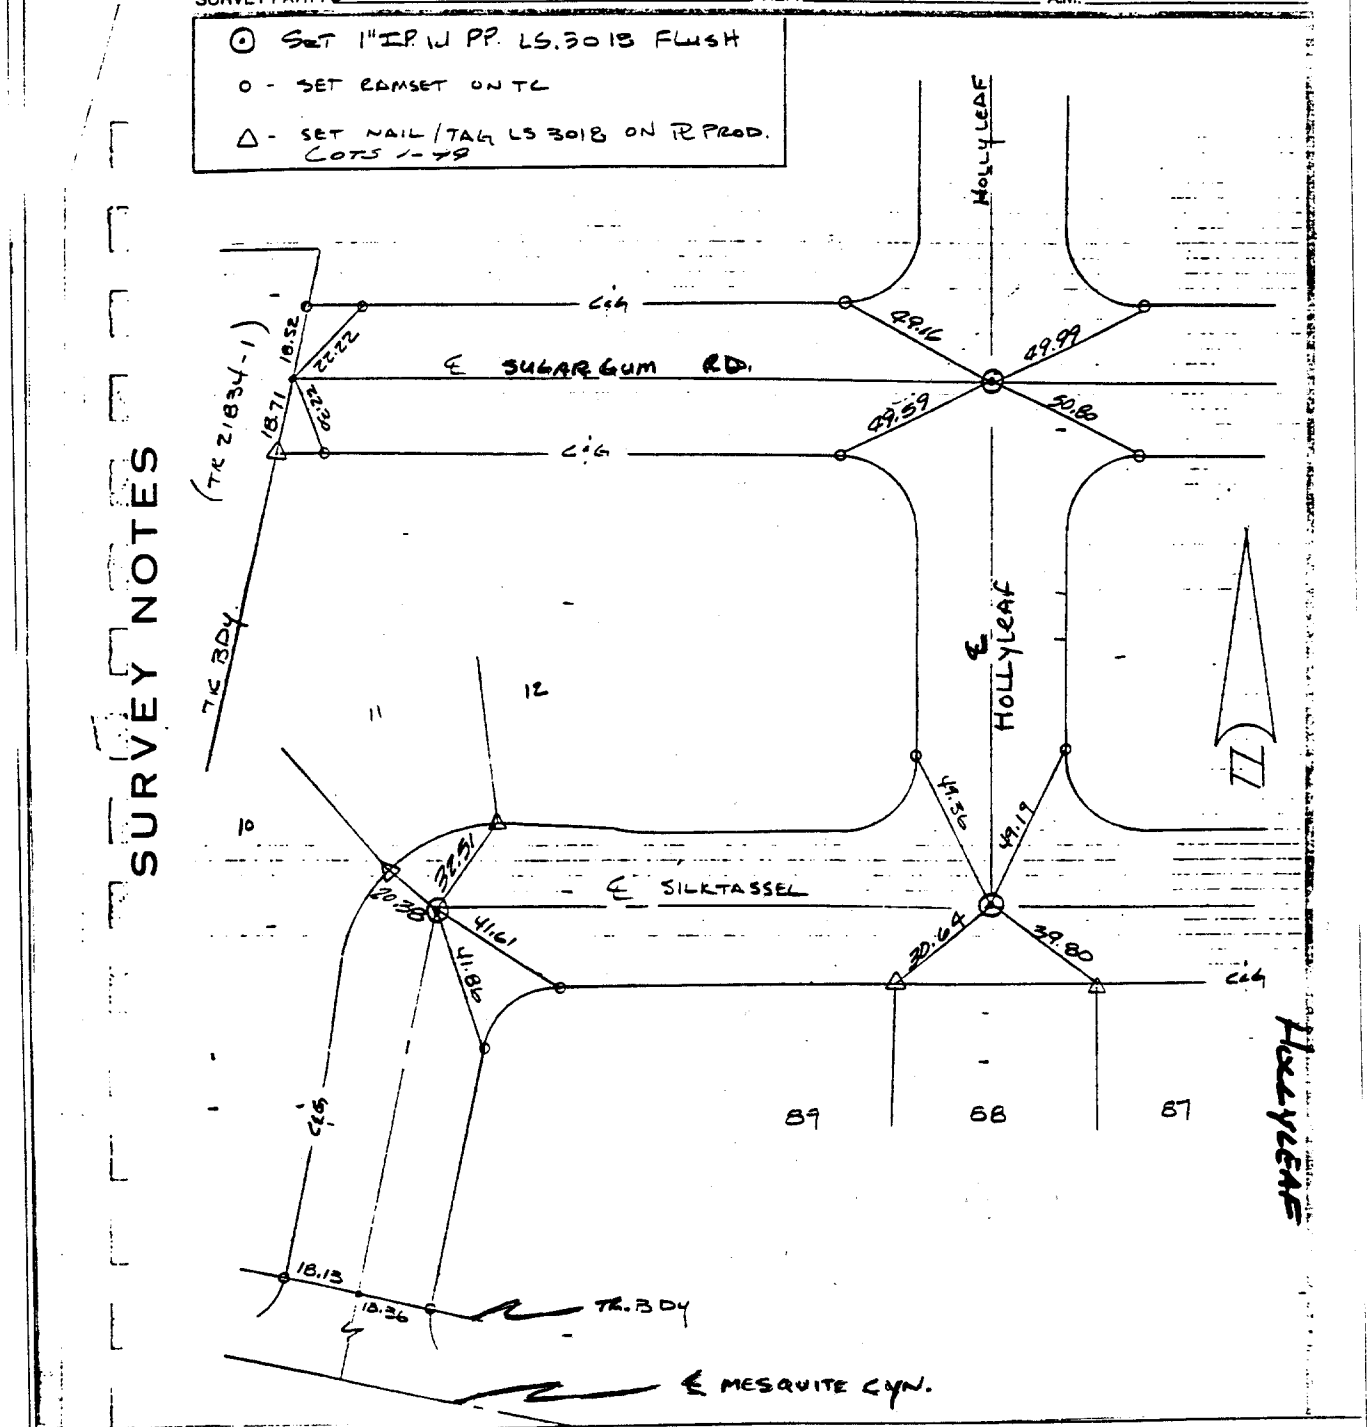

× FD. Ramset Nail on T/C

■ FD. "C" Nail on T/C

● FD. LD. & TK. on T/C

○ Set LD. & TK. on T/C

Scale:	**OFFICIAL TIE PLAT** **CITY OF RIVERSIDE**	
Date:		
Drawn by:	*These ties are for the purpose of perpetuating the found monumentation. No claim is made as to the relationship of the points or lines shown hereon to true boundary locations.*	Sheet 1 of 1
W.O.:		File No.:
F.B.:		