4193. TIF

SURVEY OF ℄ TIES (TR 21834-3) SHEET 1 OF 2 SHEETS

FOR U.S. HOMES W.O. No. 10972 Date 9-6-89

SURVEY PARTY CANNAROZZI STEAD CHRON REF. A.M.

⊙ SET 1" I.P. W/ PP. LS.3018 FLUSH

o - SET RAMSET ON TC

△ - SET NAIL/TAG LS 3018 ON R PROD. LOTS 1-79

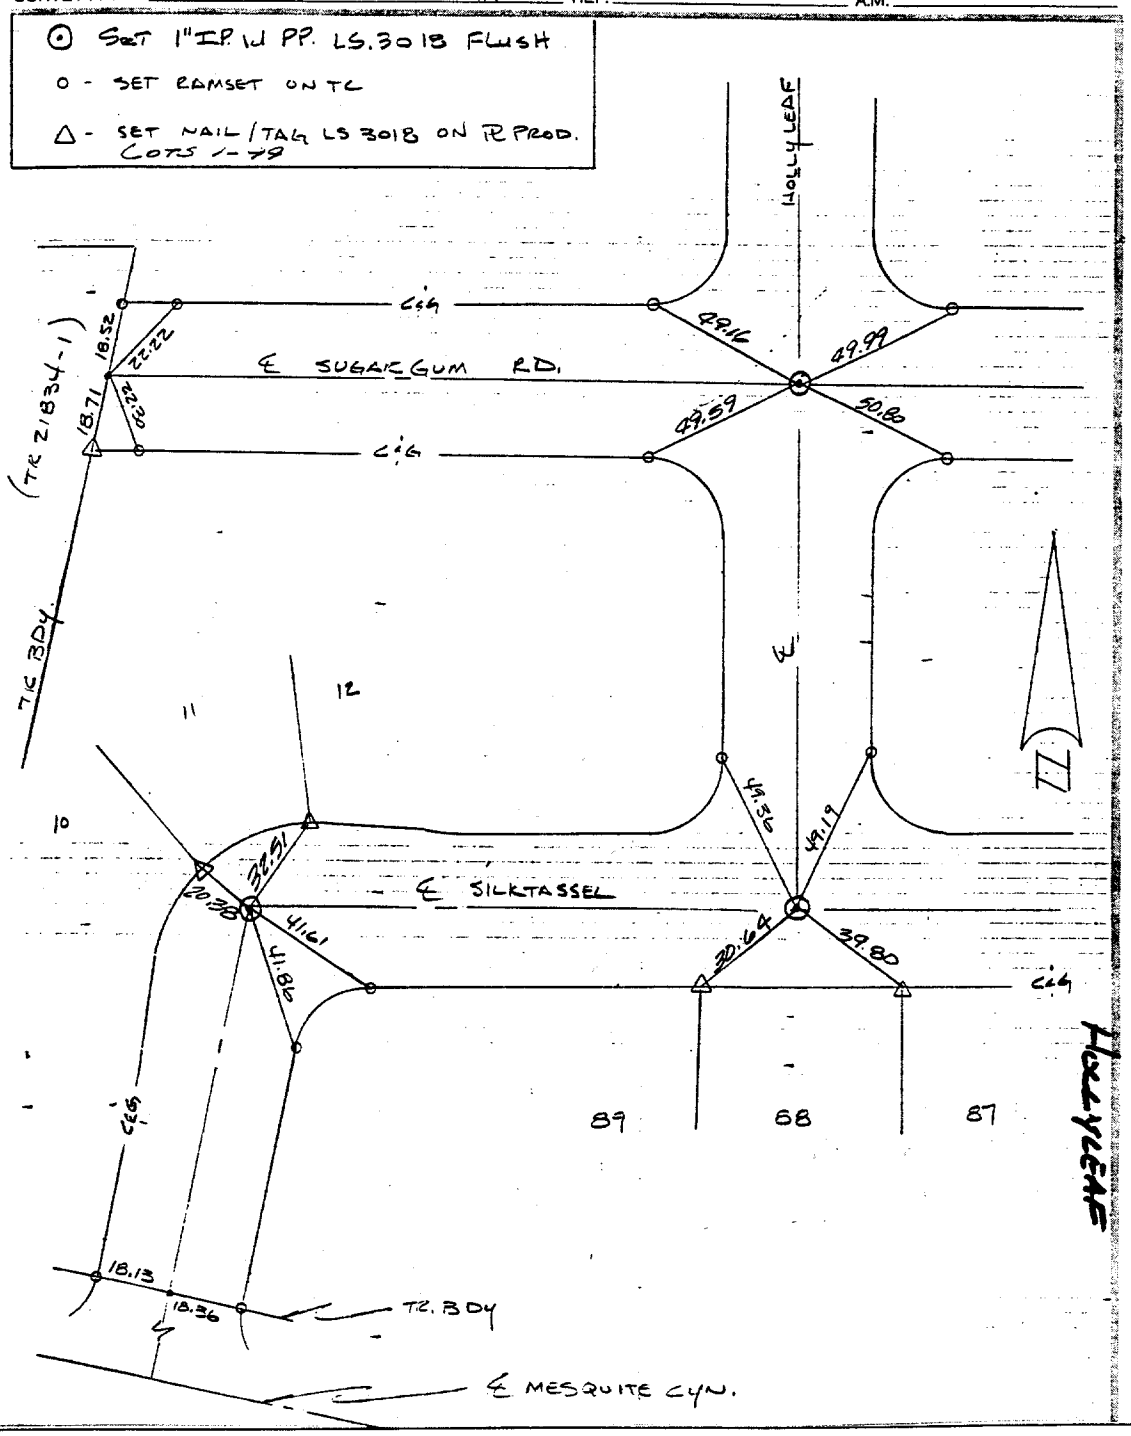

SURVEY NOTES

Street: HOLLY LEAF

X-Street: SUGAR GUM RD ℄ SILKTASSEL

OFFICIAL USE ONLY

✕ FD. Ramset Nail on T/C

■ FD. "C" Nail on T/C

● FD. LD. & TK. on T/C

○ Set LD. & TK. on T/C

Scale:	**OFFICIAL TIE PLAT**	
Date:	**CITY OF RIVERSIDE**	
Drawn by:	*These ties are for the purpose of perpetuating the found monumentation. No claim is made as to the relationship of the points or lines shown hereon to true boundary locations.*	
W.O.:		Sheet 1 of 1
F.B.:		File No.: