4471. T/F

Street: JURUPA AVE X-Street: BRADFORD

OFFICIAL USE ONLY

PROJECT NAME TR. 21138-1 PROJECT LIMITS

CHARGE CODE JOB LOG NO. CREW R.B. BOOK

DATE 12-2-87 PAGE OF M.M. CHECKED

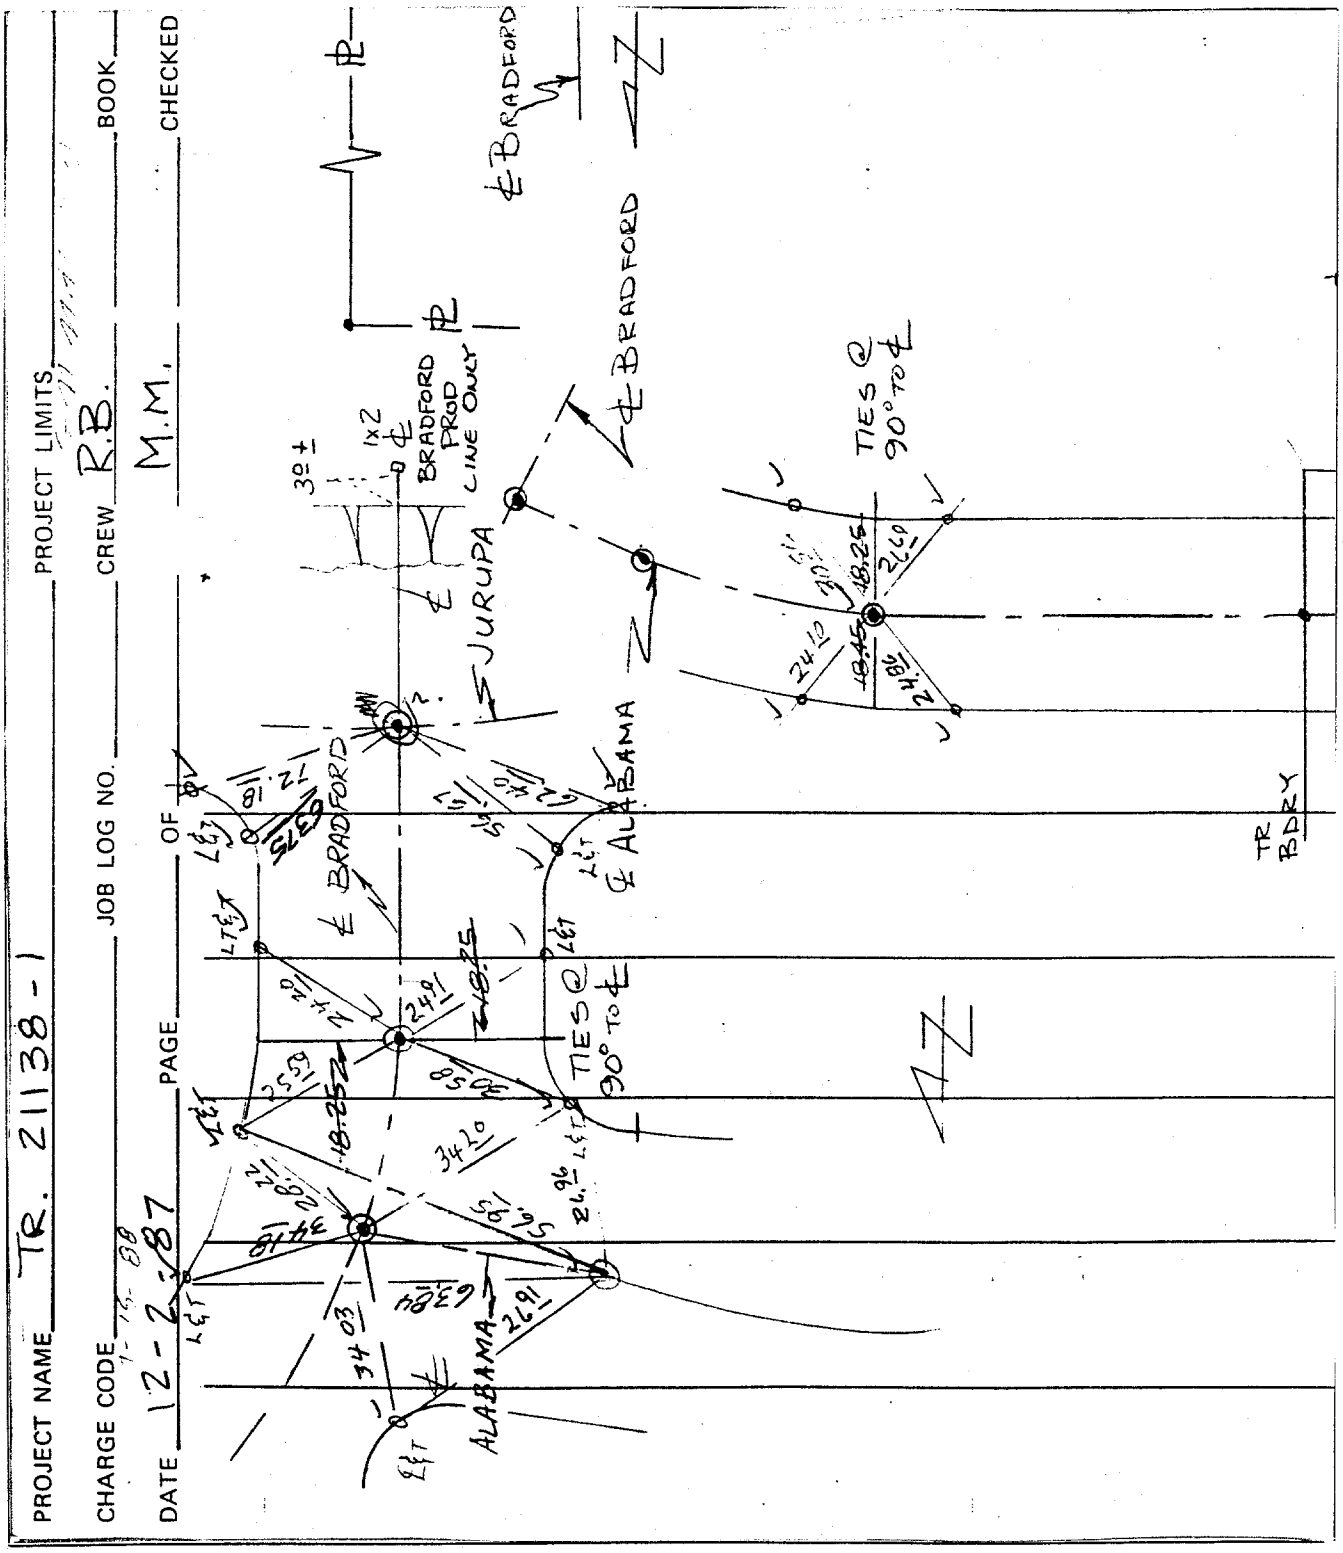

✕ FD. Ramset Nail on T/C
■ FD. "C" Nail on T/C
● FD. LD. & TK. on T/C
○ Set LD. & TK. on T/C

Scale:	**OFFICIAL TIE PLAT**	TRACT 21138-1
Date:	**CITY OF RIVERSIDE**	
Drawn by:	*These ties are for the purpose of perpetuating the found monumentation. No claim is made as to the relationship of the points or lines shown hereon to true boundary locations.*	
W.O.:		Sheet 1 of 1
F.B.:		File No.:

2A