TRANSIT TIES

4585.TIF

NOTE:

◉ FD. N&T & 2' N&T X-TIES FLUSH PER CITY TIE SHT. DATED 4/4/86 & LL9/44A

HISTORICAL DATA

CITY TIE SHT. DATED 4/4/86
LL9/44-A
CRFB 957/2
" 656/42&43

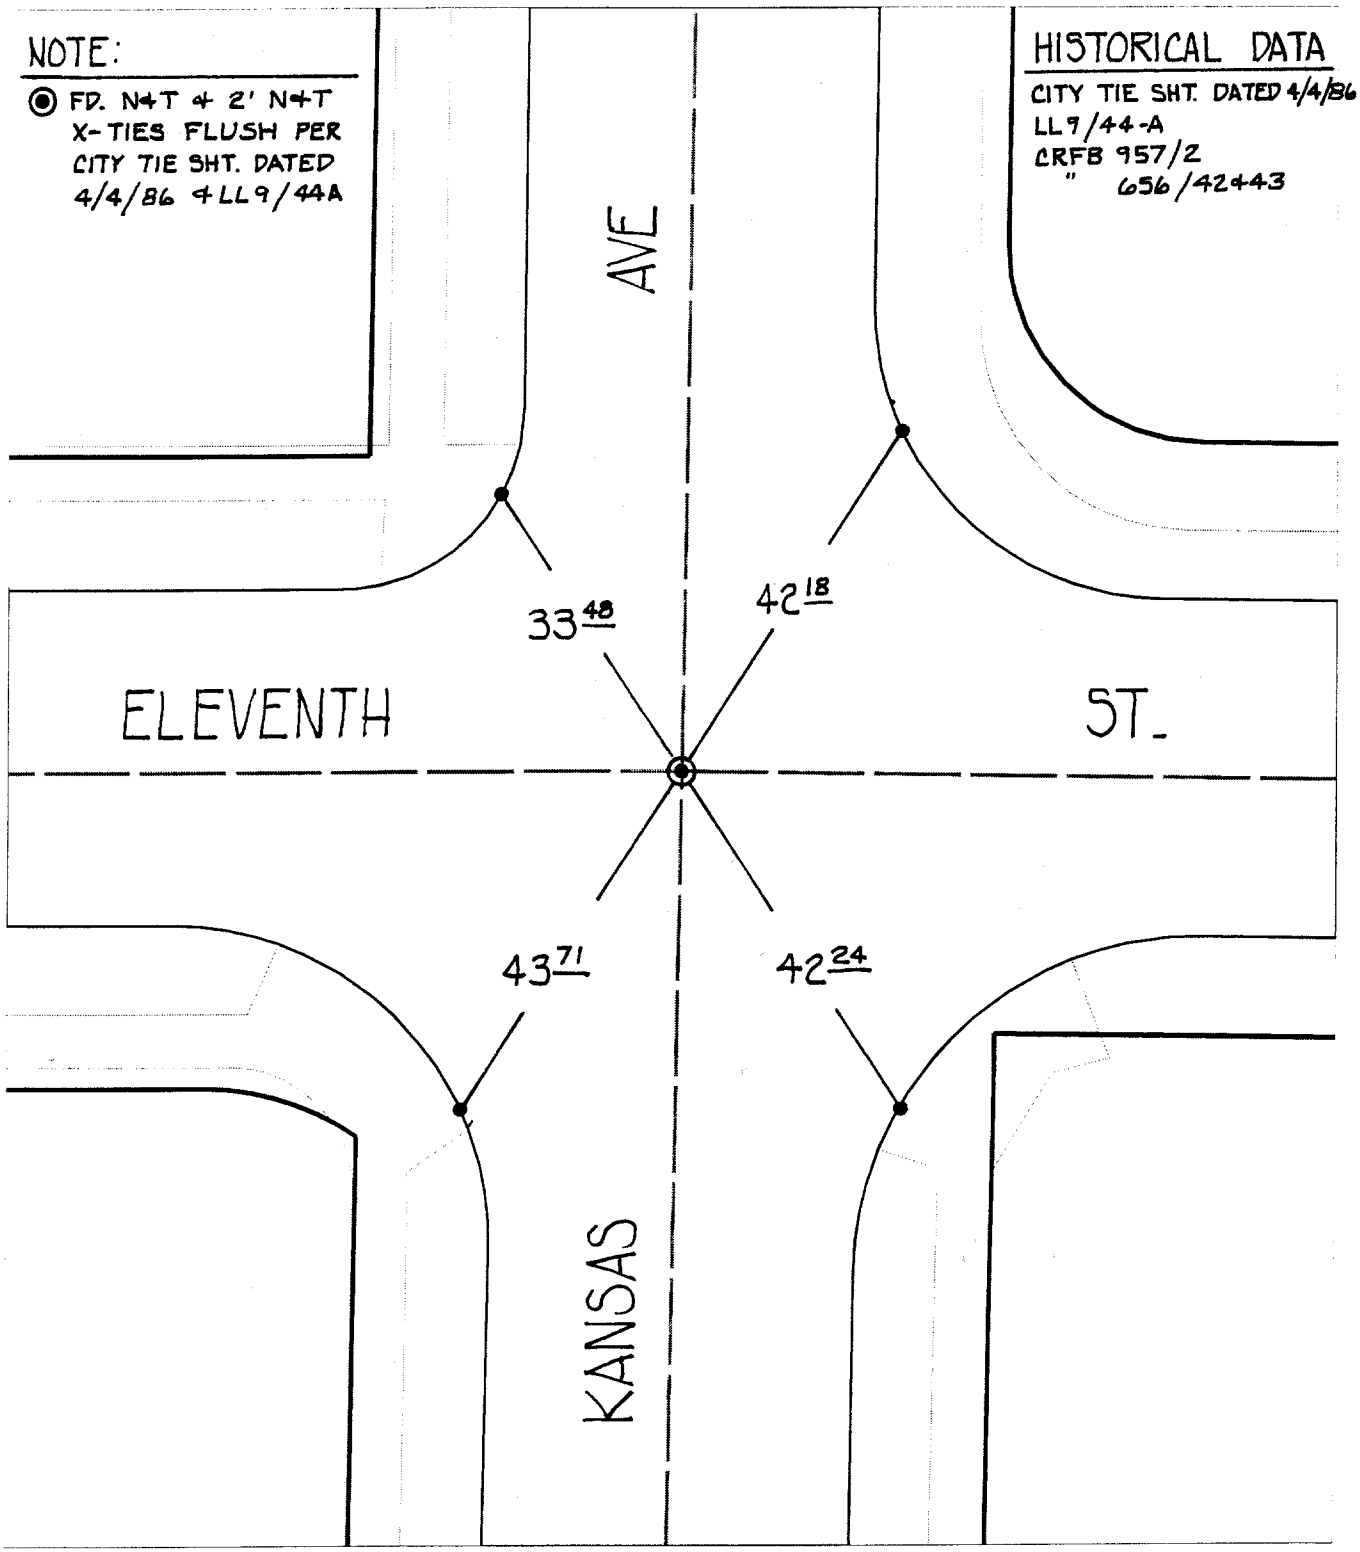

Street: KANSAS AVE.

X-Street: ELEVENTH ST.

OFFICIAL USE ONLY

✕ FD. Ramset Nail on T/C
■ FD. "C" Nail on T/C
● FD. LD. & TK. on T/C
○ Set LD. & TK. on T/C

Scale: 1" = 20'	**OFFICIAL TIE PLAT**	N W E S
Date: 08/16/99	**CITY OF RIVERSIDE**	
Drawn by: L. Harris	*These ties are for the purpose of perpetuating the found monumentation. No claim is made as to the relationship of the points or lines shown hereon to true boundary locations.*	
W.O.:		Sheet 4 of 5
F.B.:		File No.:

#26