4772. TIF

SURVEY OF LA SIERRA AVE. INDEX LL11 PAGE 93

SURVEYED BY GARCIA-STEPHENS-LOPEZ DATE AUG. 15, 1989

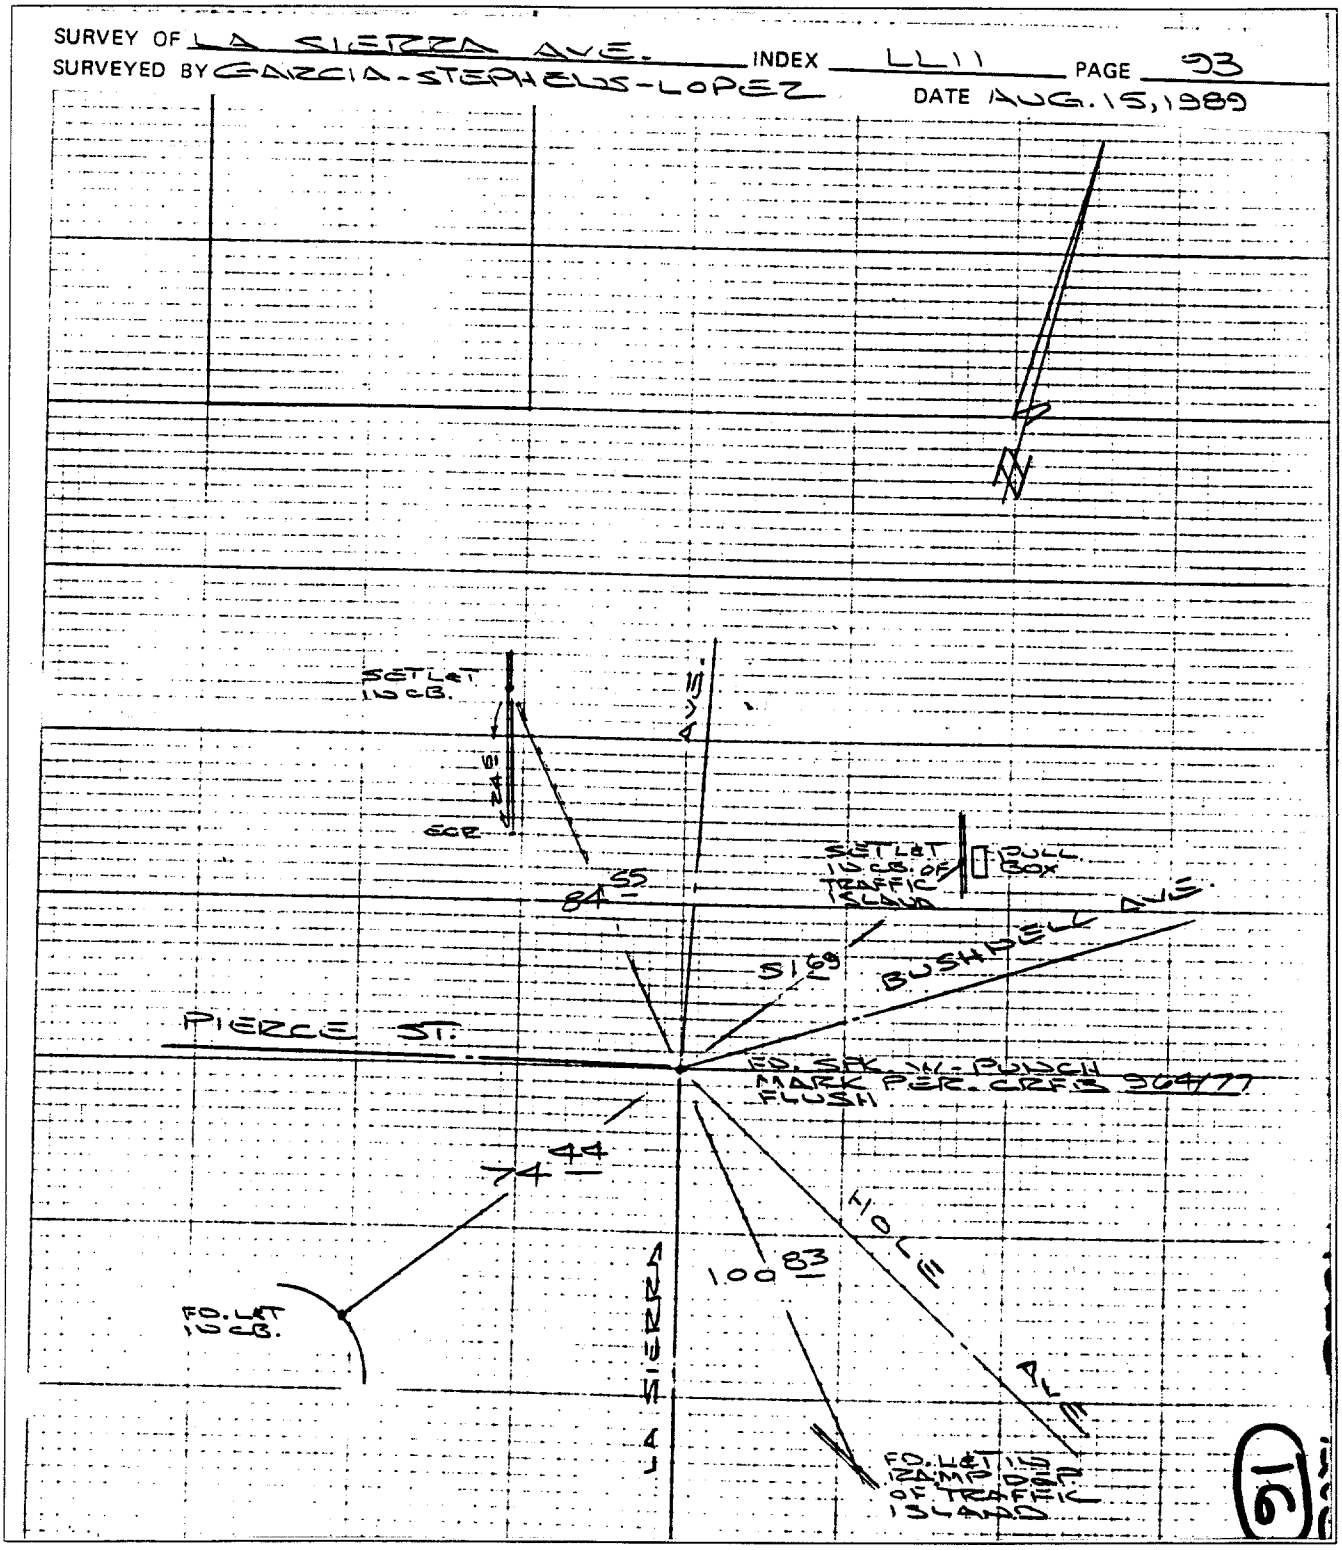

Street: Hole Ave

X-Street: La Sierra Ave

OFFICIAL USE ONLY

✕ FD. Ramset Nail on T/C

■ FD. "C" Nail on T/C

● FD. LD. & TK. on T/C

○ Set LD. & TK. on T/C

Scale:	**OFFICIAL TIE PLAT**	
Date:	**CITY OF RIVERSIDE**	
Drawn by:	*These ties are for the purpose of perpetuating the found monumentation. No claim is made as to the relationship of the points or lines shown hereon to true boundary locations.*	
W.O.:		Sheet 1 of 1
F.B.:		File No.:

16