4796.TIF

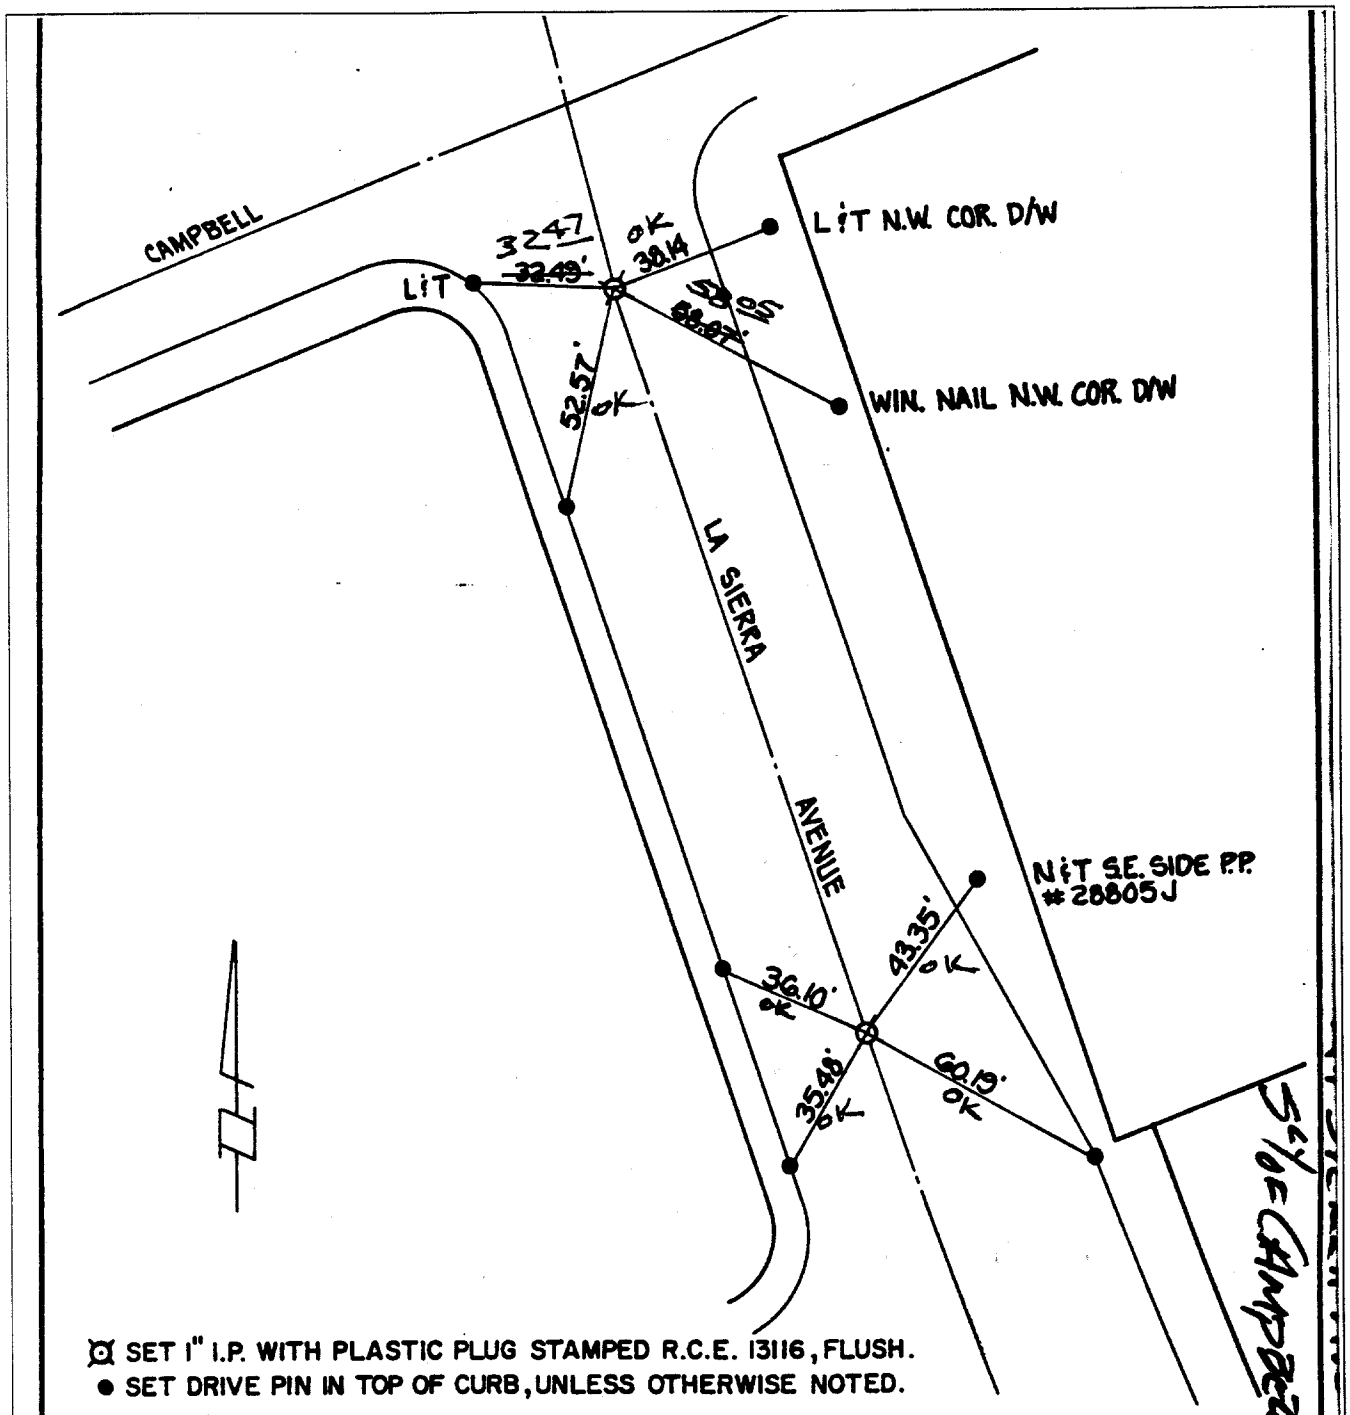


G.V.W. ASSOCIATES, INC.
WALNUT, CALIFORNIA

**MONUMENT TIES**
FOR TRACT 19718-1

SHEET NO. 5 OF 10
DATE 5-21-85
SCALE 1" = 40'

Street: La Sierra Ave
X-Street: S'ly of Campbell
OFFICIAL USE ONLY

× FD. Ramset Nail on T/C
■ FD. "C" Nail on T/C
● FD. LD. & TK. on T/C
○ Set LD. & TK. on T/C

Scale:
Date:
Drawn by:
W.O.:
F.B.:

# OFFICIAL TIE PLAT
## CITY OF RIVERSIDE

*These ties are for the purpose of perpetuating the found monumentation. No claim is made as to the relationship of the points or lines shown hereon to true boundary locations.*

Sheet 1 of 1
File No.:

35A