4821.TIF

SURVEY OF 14TH ST. @ LEMON ST. (G'LY) INDEX LL 45 PAGE 16A

SURVEYED BY ROBIN, CANNAROZZI, FANN DATE 28 NOV 83

HISTORICAL DATA

CRFB 949/52

CRFB 957/34

CRFB 256/48

TRANSIT TIES

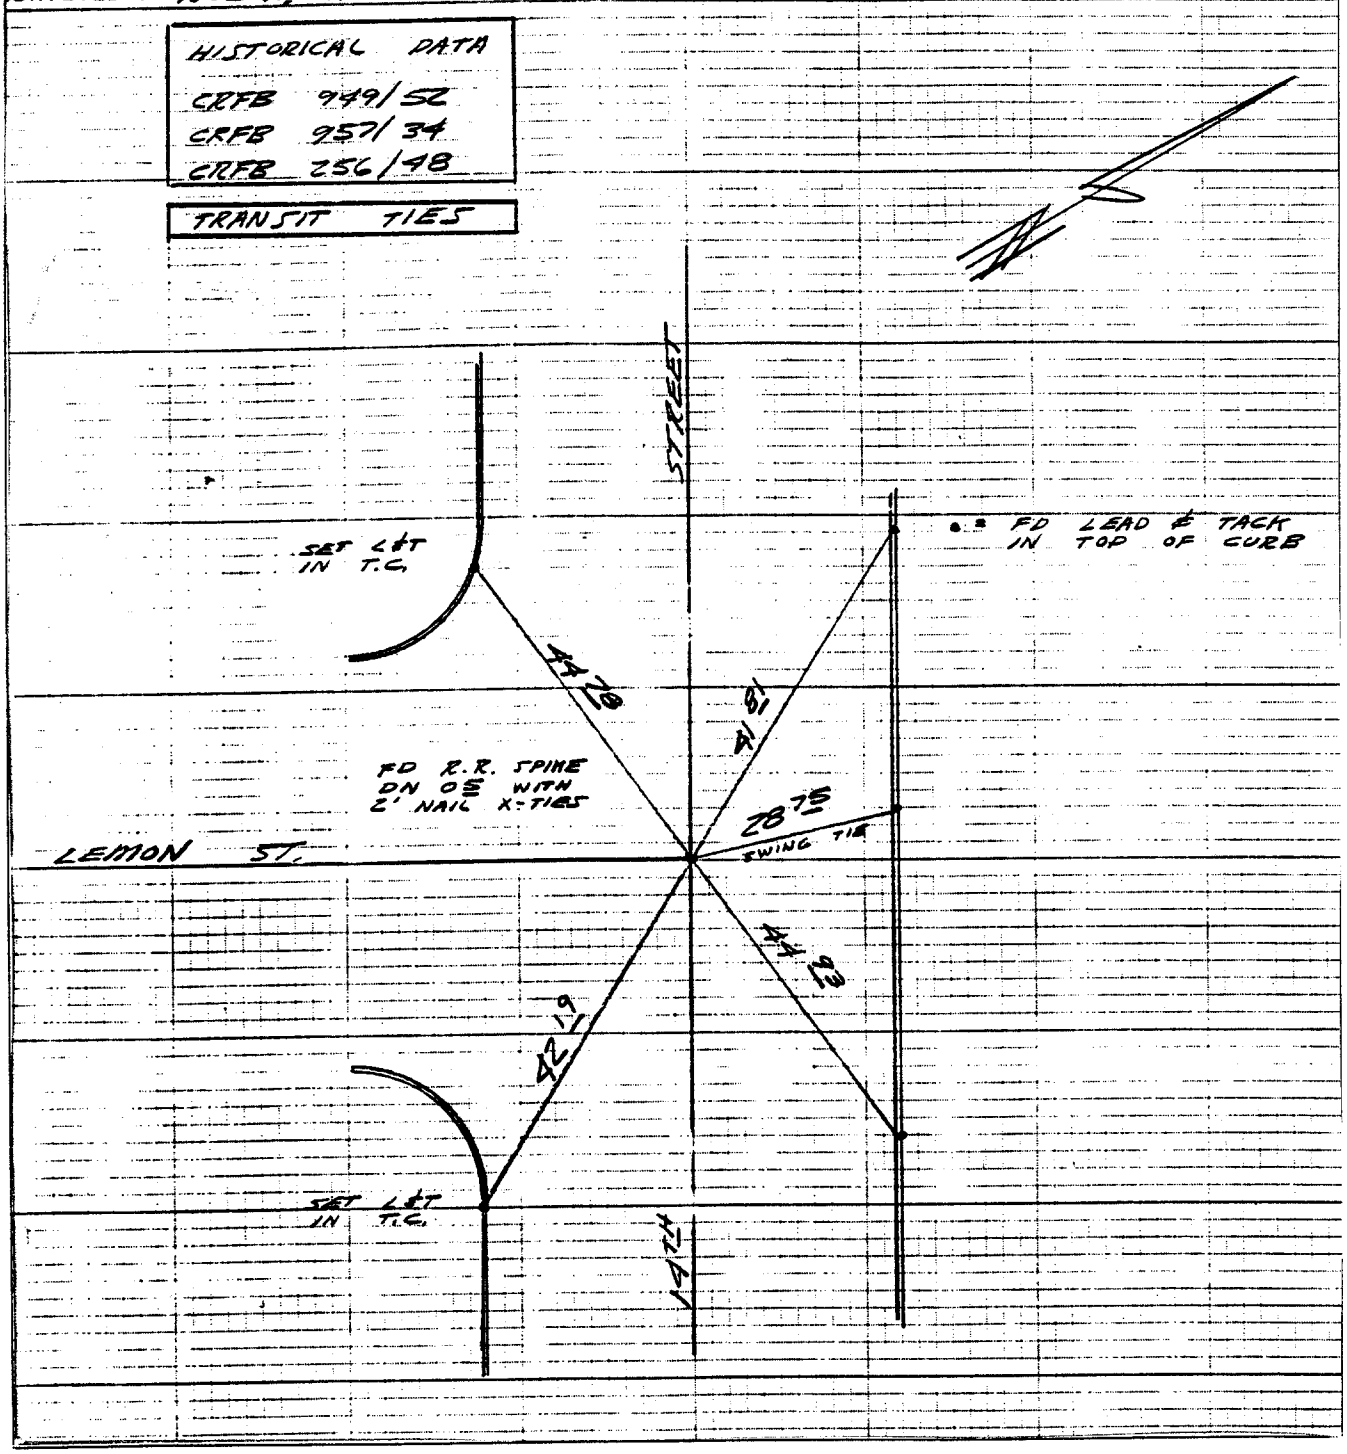

Street: LEMON ST. X-Street: 14TH ST.

OFFICIAL USE ONLY

✕ FD. Ramset Nail on T/C ● FD. LD. & TK. on T/C

■ FD. "C" Nail on T/C ○ Set LD. & TK. on T/C

Scale:	**OFFICIAL TIE PLAT**	
Date:	**CITY OF RIVERSIDE**	
Drawn by:	*These ties are for the purpose of perpetuating the found monumentation. No claim is made as to the relationship of the points or lines shown hereon to true boundary locations.*	Sheet 1 of 1
W.O.:		File No.:
F.B.:		