SWING TIES

Street: 4975. TIF

KEITH STREET

X-Street: E. OF SUN COURT

OFFICIAL USE ONLY

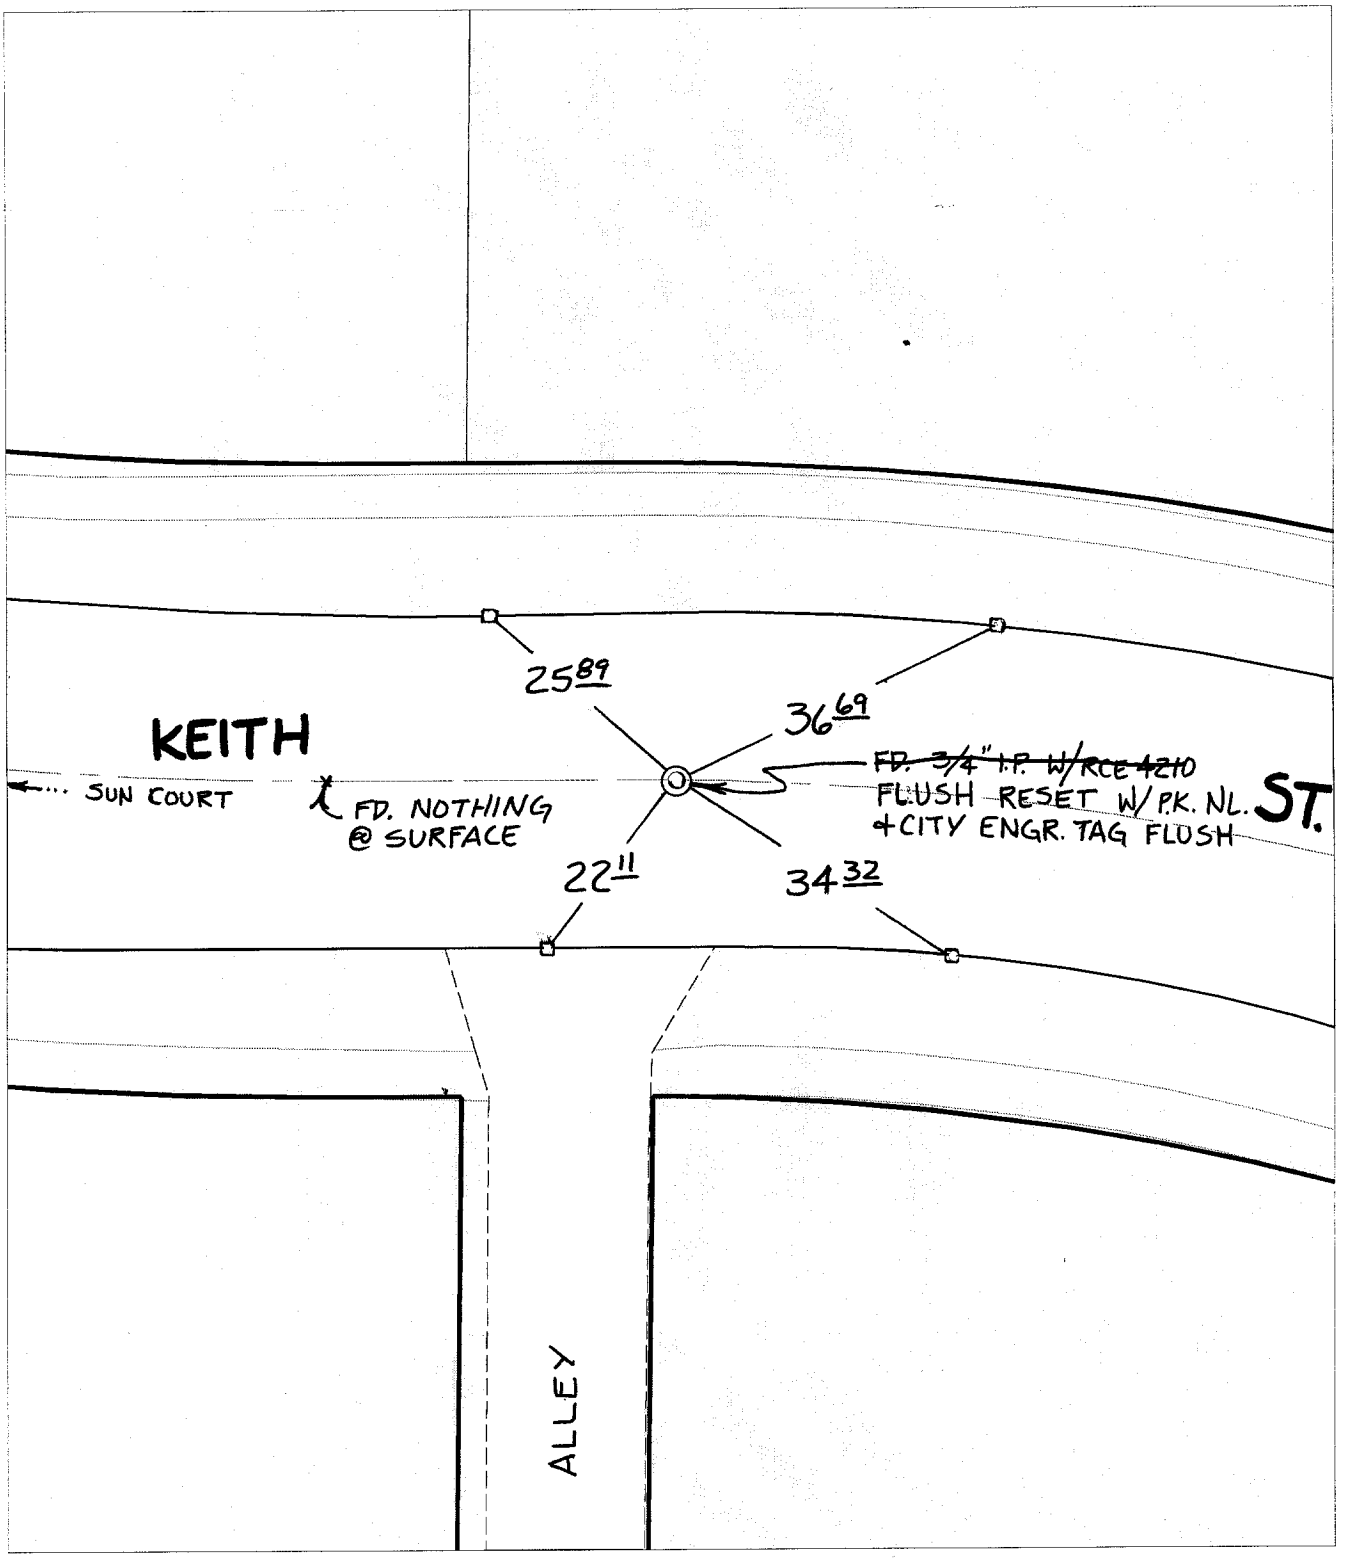

× FD. Ramset Nail on T/C
■ FD. "C" Nail on T/C
● FD. LD. & TK. on T/C
○ Set LD. & TK. on T/C

P.K. and City Engineer tag to be set @ surface after street construction is complete. (If possible)

Scale: 1" = 20'	**OFFICIAL TIE PLAT**	N W E S
Date: 08/20/01	**CITY OF RIVERSIDE**	
Drawn by: bmark	*These ties are for the purpose of perpetuating the found monumentation. No claim is made as to the relationship of the points or lines shown hereon to true boundary locations.*	Sheet 1 of 1
F.B.:		Cadme MB: 25-8
TR-Sec: T2SR5W-24		