4989. TIF

262. TIF

DATE 4-24-00

JOB NO. 30728.000

SWING TIES

FB 1 PG. 3

SHEET 3 OF 16

CLIENT E TIES TR-22408-2 JOB NAME SYCAMORE

DESCRIPTION KENDRICK DRIVE

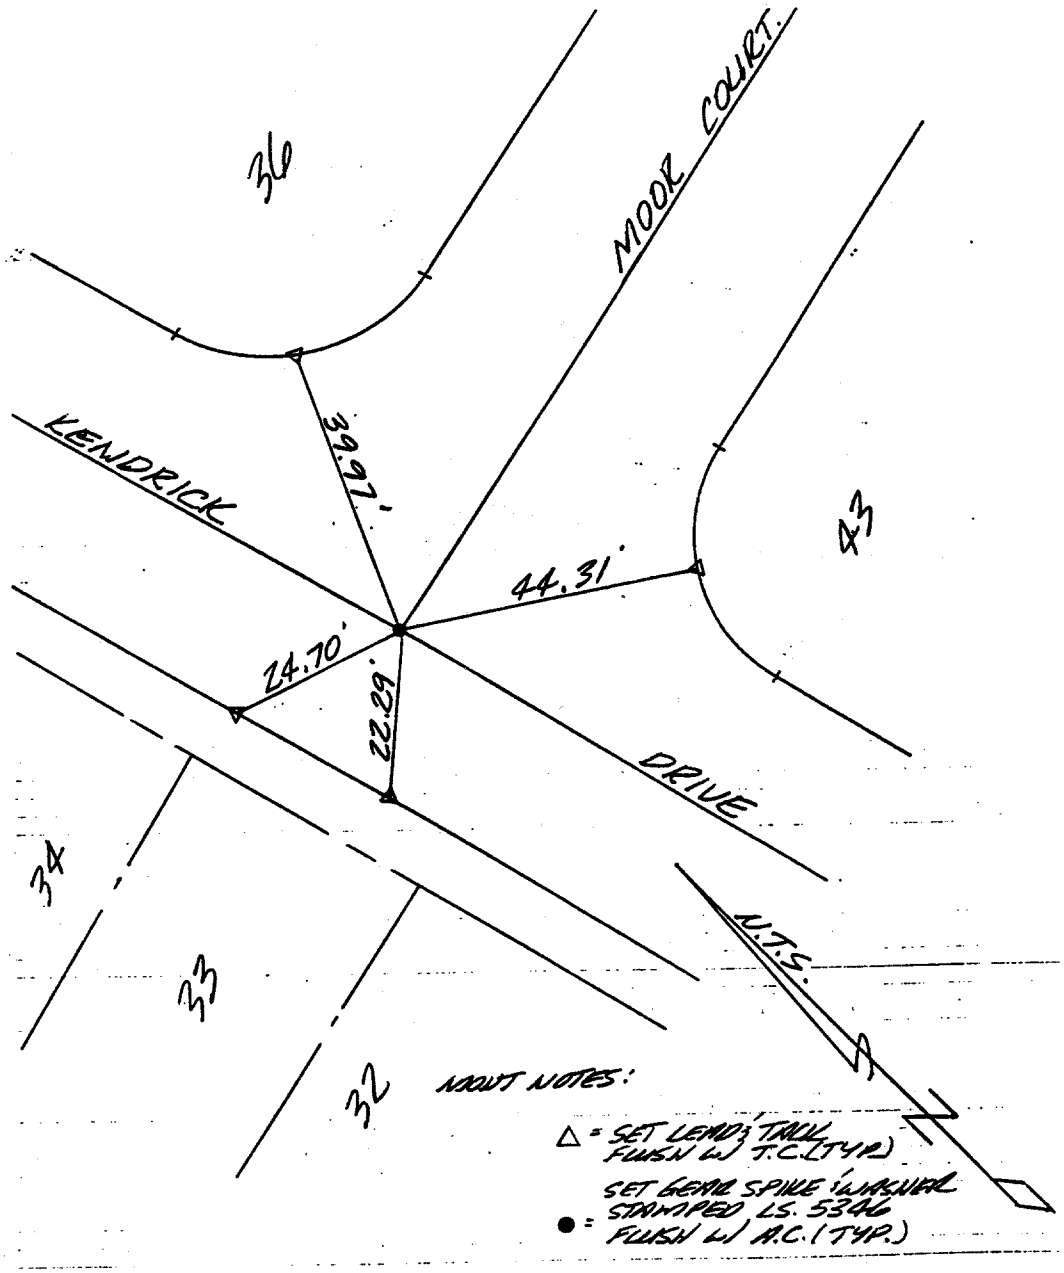

CREW E.R.

REF.

Street: MOOR COURT

262. TIF

X-Street: KENDRICK DRIVE

OFFICIAL USE ONLY

✕ FD. Ramset Nail on T/C

■ FD. "C" Nail on T/C

● FD. LD. & TK. on T/C

○ Set LD. & TK. on T/C

Scale: N.T.S.	**OFFICIAL TIE PLAT**	
Date: 4-24-00	**CITY OF RIVERSIDE**	
Drawn by:	*These ties are for the purpose of perpetuating the found monumentation. No claim is made as to the relationship of the points or lines shown hereon to true boundary locations.*	Sheet 1 of 1
W.O.:		File No.:
F.B.:		