5007. T/F

Street: KENTVILLE

X-Street: APTOS ST.

OFFICIAL USE ONLY

● = 1" I.P. W/P.P. L.S. 3018

○ = SET RAMSET NAIL IN T/C

NOTE: SET RAMSET & LS 3018 TAG IN T/C @ ALL SIDE & PROPS. EXEPTING L.L. 123-124 & 9-10

△ = FD. N & TAG. LS 3018 IN T/C

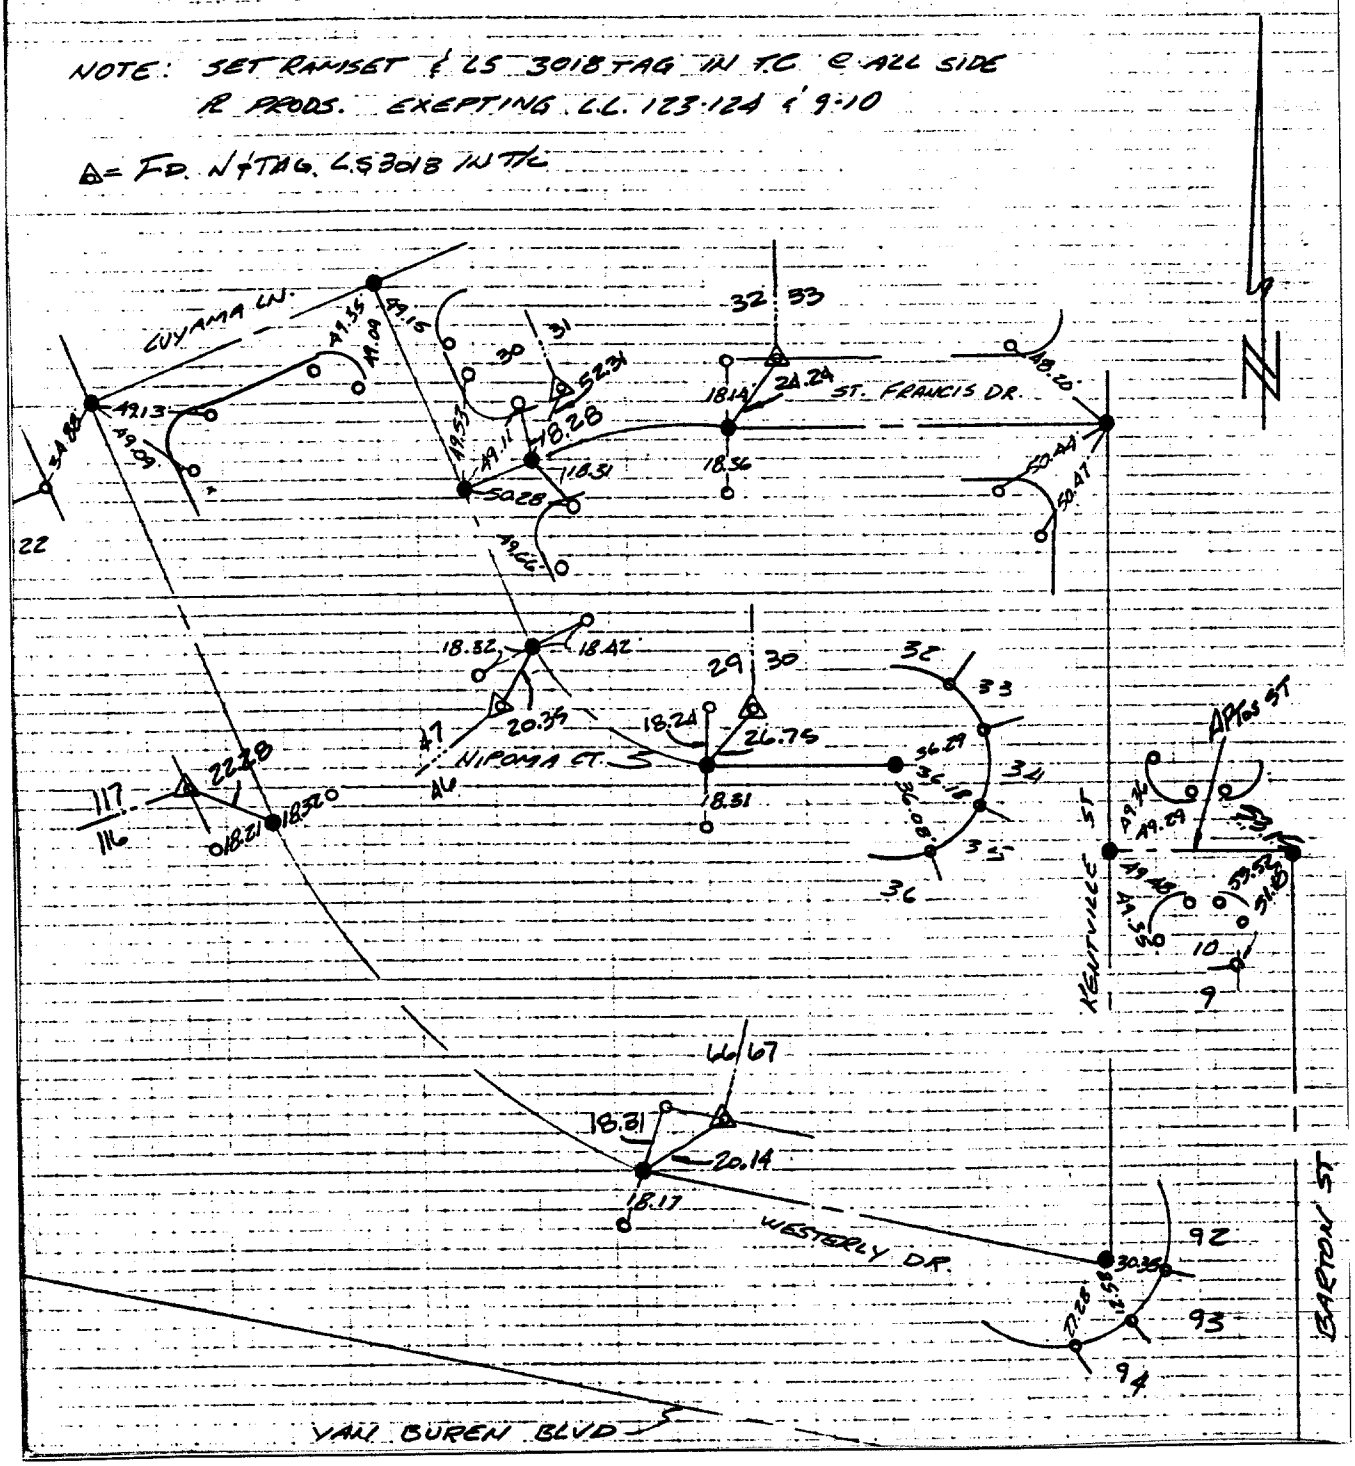


X FD. Ramset Nail on T/C

■ FD. "C" Nail on T/C

● FD. LD. & TK. on T/C

○ Set LD. & TK. on T/C

| | | |
|---|---|---|
| Scale: | **OFFICIAL TIE PLAT** | TR 20393-1 |
| Date: | **CITY OF RIVERSIDE** | |
| Drawn by: | *These ties are for the purpose of perpetuating the found monumentation. No claim is made as to the relationship of the points or lines shown hereon to true boundary locations.* | Sheet 1 of 1 |
| W.O.: 86-9447 | | File No.: |
| F.B.: 9447/151 | | |