5010. TIF

SURVEY NOTES

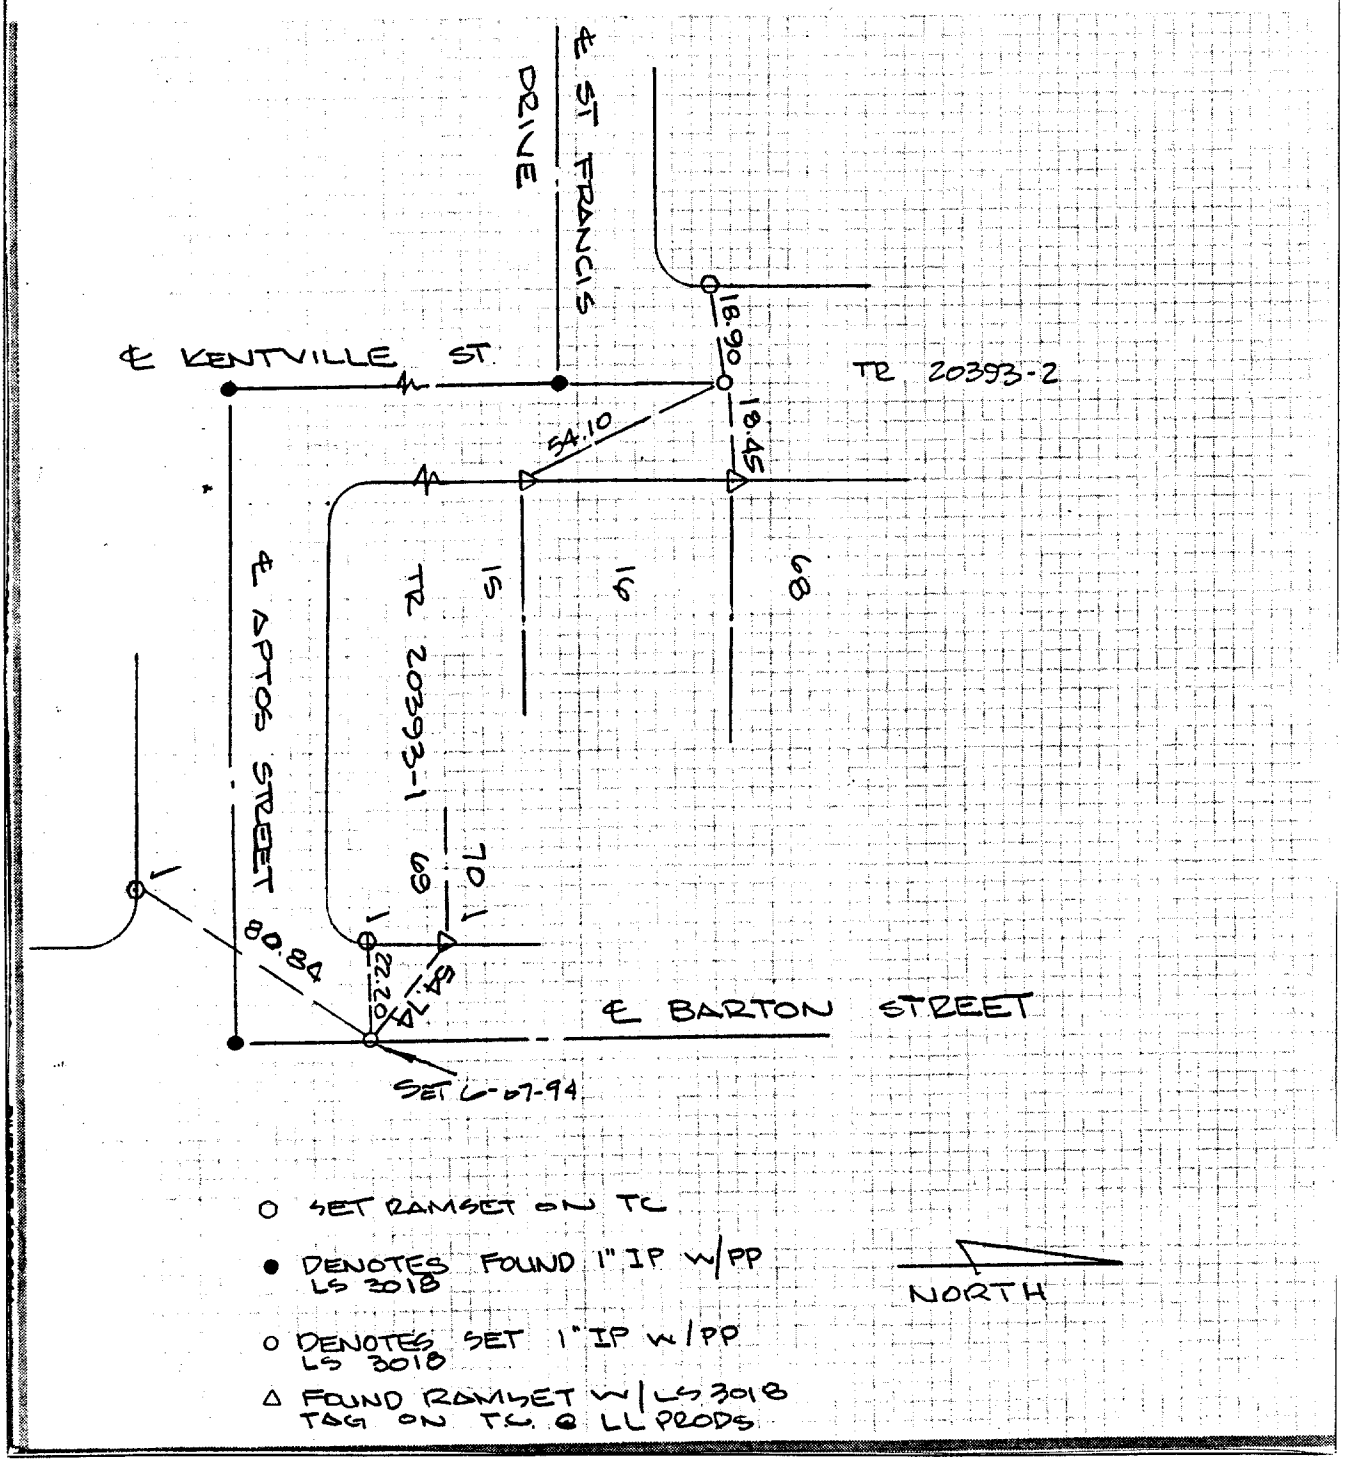

○ SET RAMSET ON TC

● DENOTES FOUND 1" IP w/PP LS 3018

○ DENOTES SET 1" IP w/PP LS 3018

△ FOUND RAMSET w/LS 3018 TAG ON TC @ LL PRODS

Street: KENTVILLE ST. X-Street: APTOS ST. & ST. FRANCIS DR.

OFFICIAL USE ONLY

╳ FD. Ramset Nail on T/C	● FD. LD. & TK. on T/C
■ FD. "C" Nail on T/C	○ Set LD. & TK. on T/C

Scale:	**OFFICIAL TIE PLAT**	TRACT 20393-1
Date:	**CITY OF RIVERSIDE**	
Drawn by:	*These ties are for the purpose of perpetuating the found monumentation. No claim is made as to the relationship of the points or lines shown hereon to true boundary locations.*	
W.O.: 9447		Sheet 1 of 1
F.B.: 9447/193		File No.: