5039. T/F

Street: KINGS RANCH RD. X-Street: LA SIERRA AVE

OFFICIAL USE ONLY

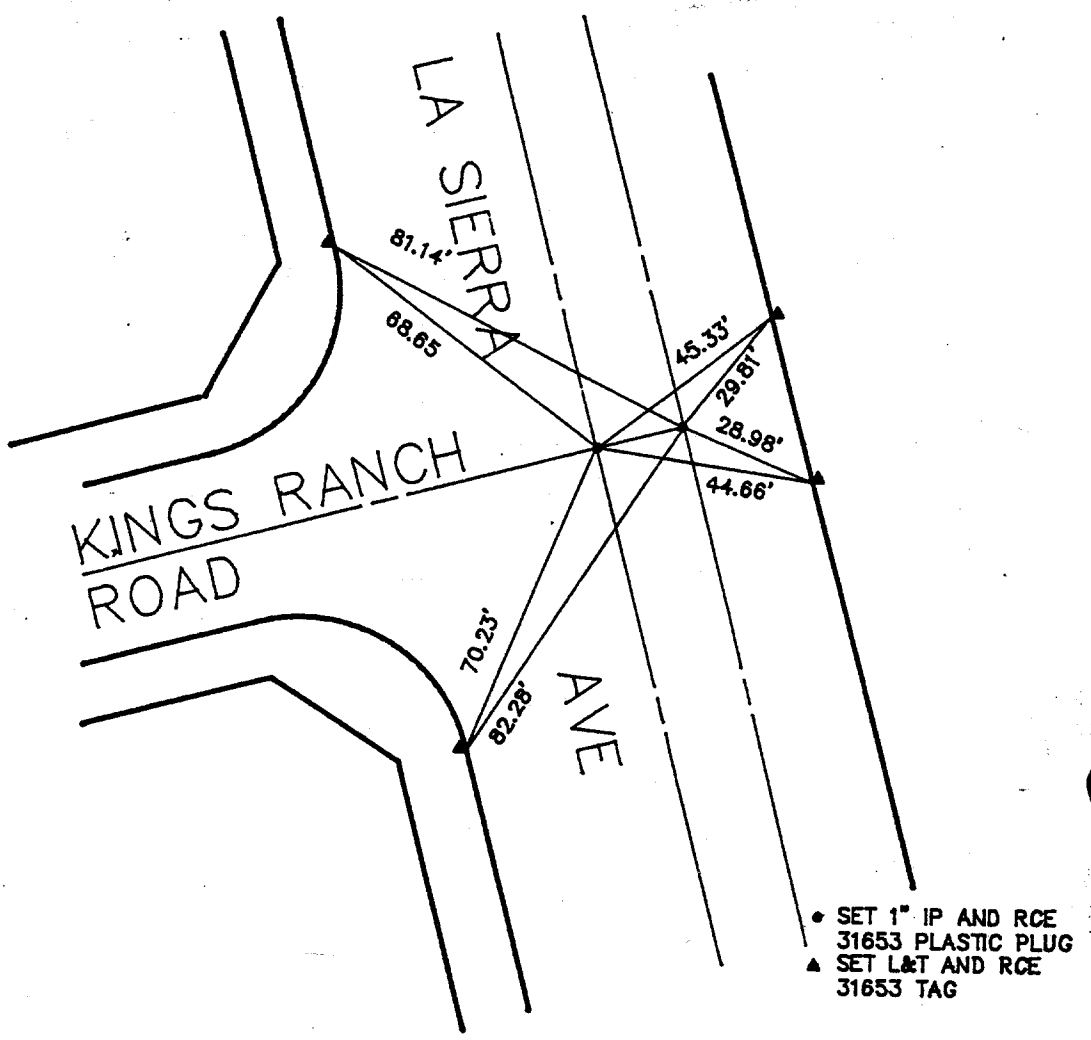

Kings Ranch Rd. @ La Sierra Ave.

LAND DEVELOPMENT DESIGN CORPORATION
1921 S. ARCHIBALD AVE., STE. N
ONTARIO, CA 91761
(714) 930-1466
FAX (7140 930-1468

X FD. Ramset Nail on T/C
■ FD. "C" Nail on T/C
● FD. LD. & TK. on T/C
○ Set LD. & TK. on T/C

Scale: 1"=40'	**OFFICIAL TIE PLAT** CITY OF RIVERSIDE	TR 25246
Date: 11-18-91		
Drawn by:	*These ties are for the purpose of perpetuating the found monumentation. No claim is made as to the relationship of the points or lines shown hereon to true boundary locations.*	
W.O.:		Sheet 5 of 5
F.B.:		File No.: