S131.TIF

Street: BROCKTON AVE.

X-Street: MAPLEWOOD PLACE

OFFICIAL USE ONLY

REF. DATA

F.B. 931/21

TIE SHEET DATED 7/64

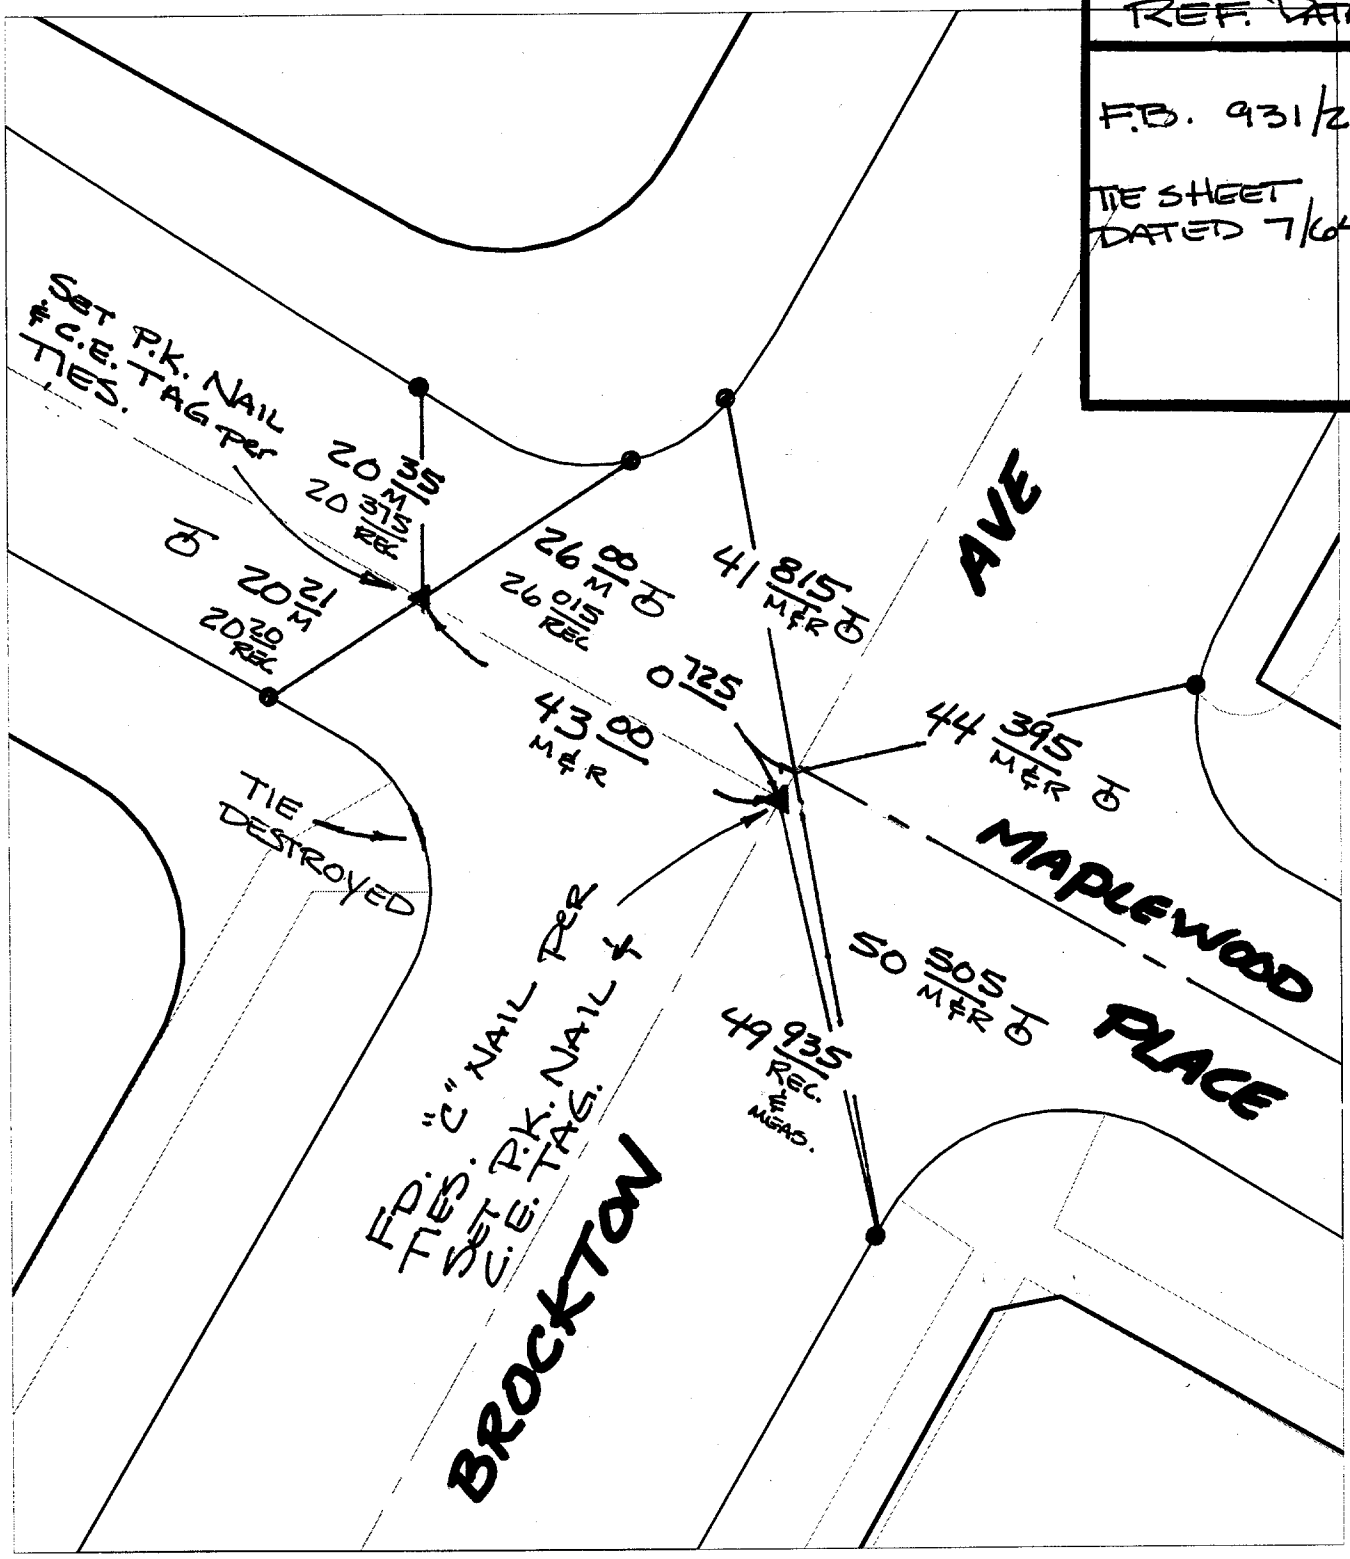

× FD. Ramset Nail on T/C

■ FD. "C" Nail on T/C

● FD. LD. & TK. on T/C

○ Set LD. & TK. on T/C

Scale: 1" = N.T.S.	**OFFICIAL TIE PLAT**	N W E S
Date: 02/24/99	**CITY OF RIVERSIDE**	
Drawn by: bmark	*These ties are for the purpose of perpetuating the found monumentation. No claim is made as to the relationship of the points or lines shown hereon to true boundary locations.*	Sheet 1 of 1
W.O.:		File No.:
F.B.:		