520.TIA

70-34
1014 - 158

TRACT # 4042
PEREZ-LAWSON-WADLEY

ATWATER AVE
AT BALLINGER P

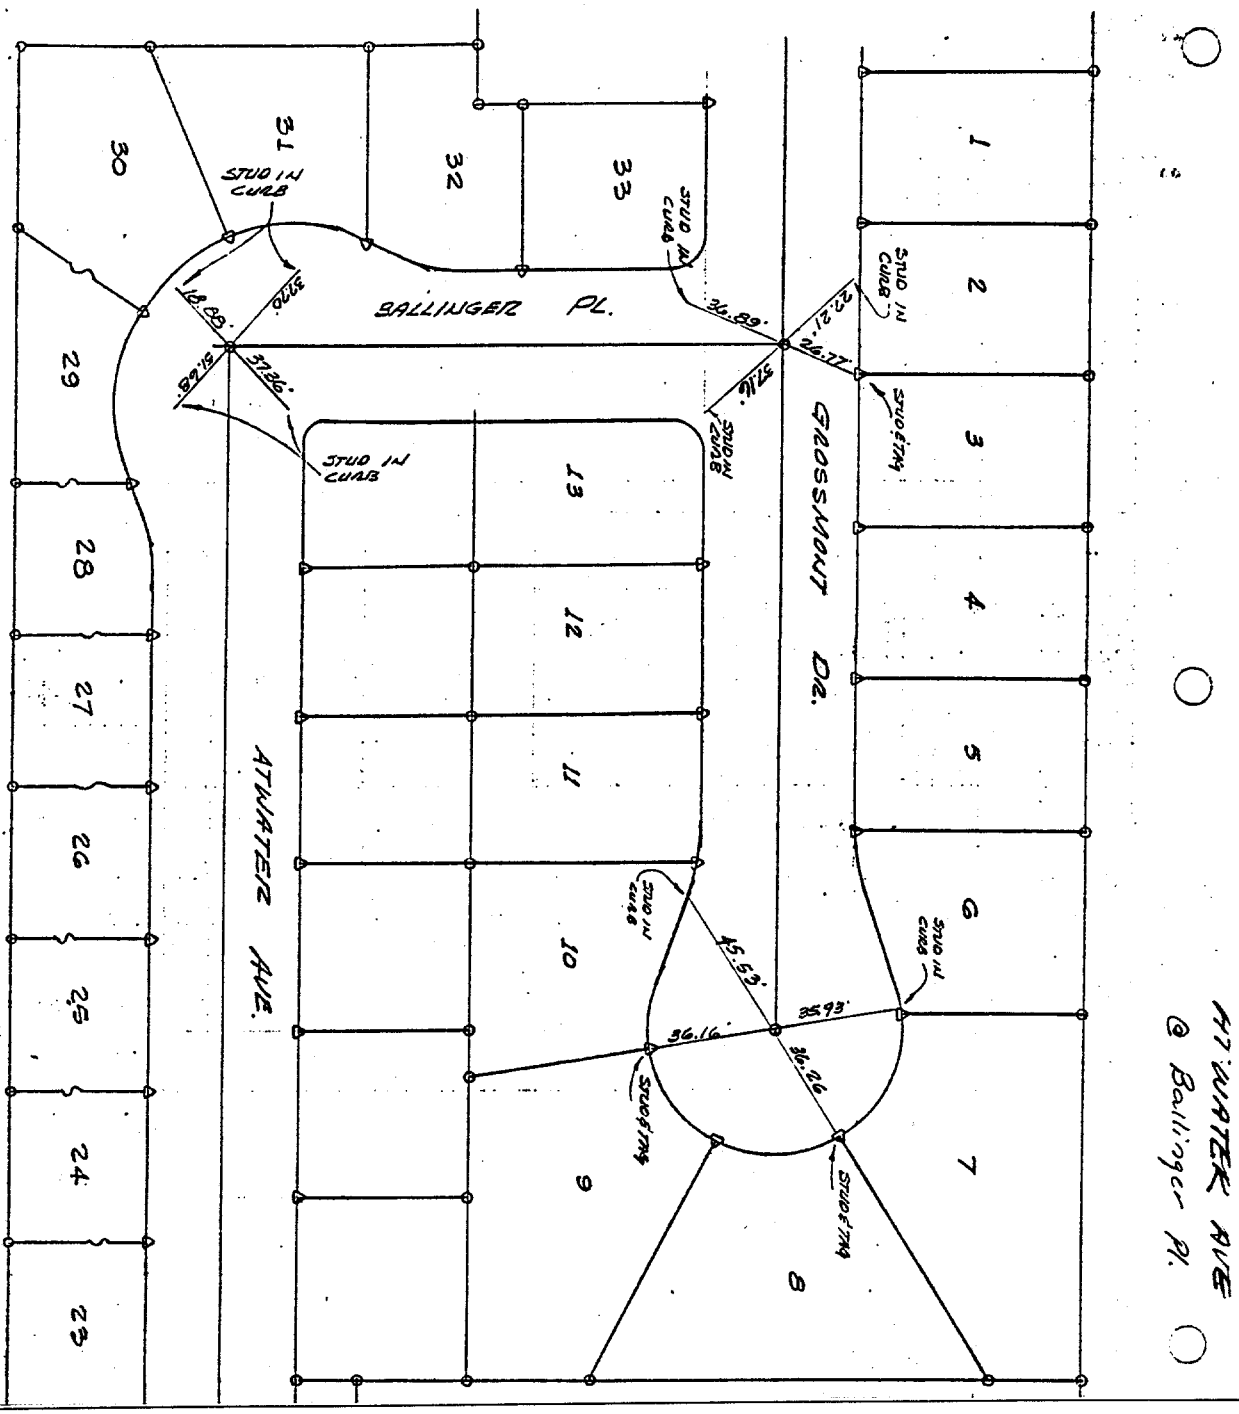

Street: GROSSMONT DR.

X-Street: BALLINGER PL.

OFFICIAL USE ONLY

✕ FD. Ramset Nail on T/C
■ FD. "C" Nail on T/C
● FD. LD. & TK. on T/C
○ Set LD. & TK. on T/C

Scale:	**OFFICIAL TIE PLAT** **CITY OF RIVERSIDE**	
Date:		
Drawn by:	*These ties are for the purpose of perpetuating the found monumentation. No claim is made as to the relationship of the points or lines shown hereon to true boundary locations.*	Sheet 1 of 1
W.O.:		
F.B.:		File No.: