# TIES FOR TRACT NO. 22408-1, M.B. 227/17-29

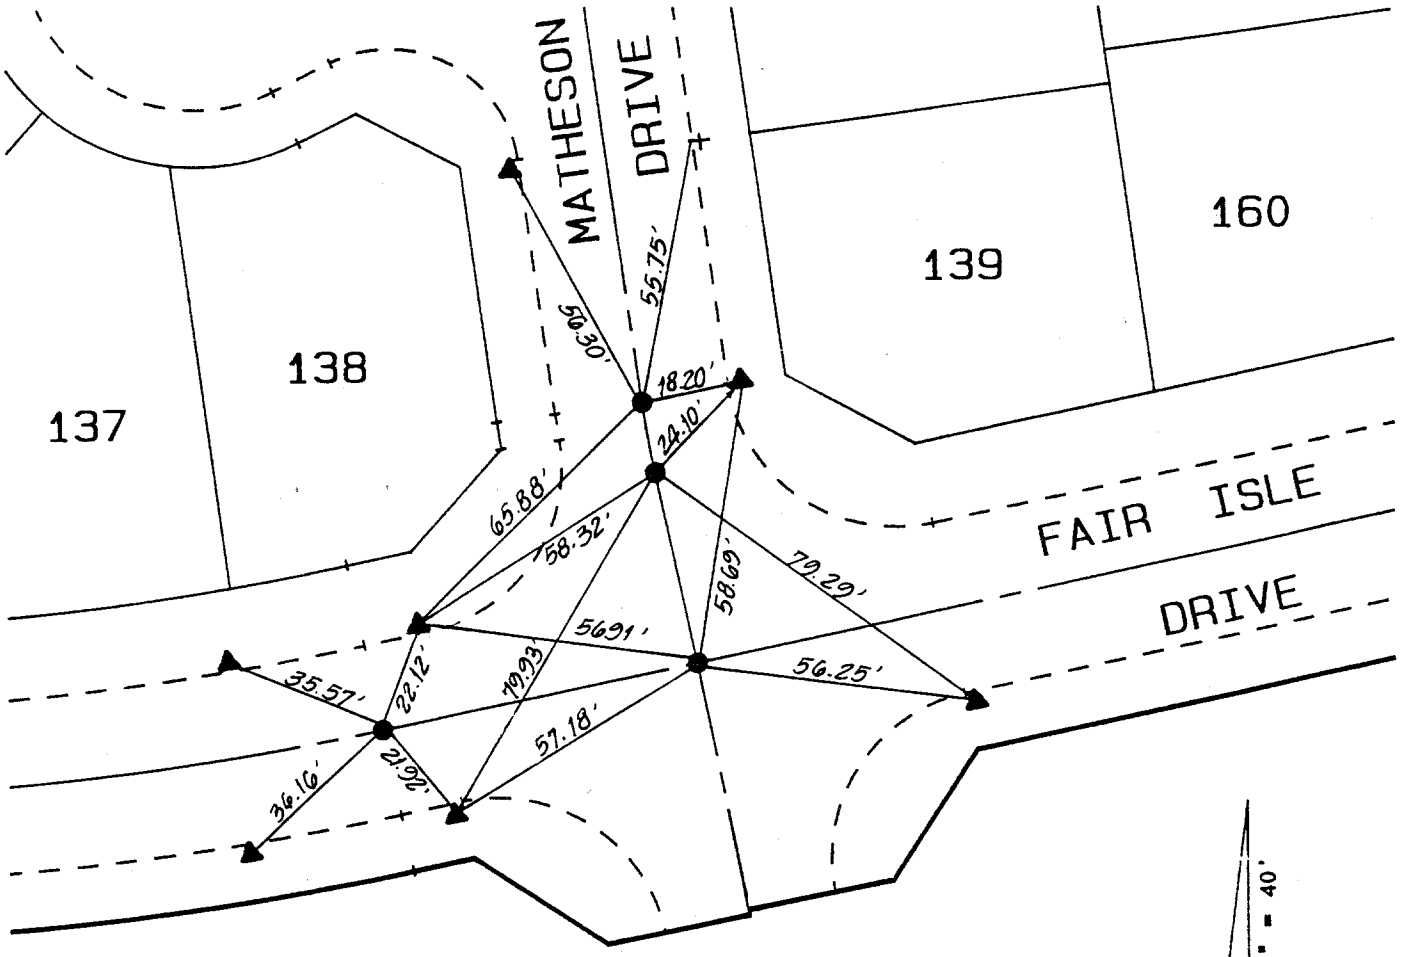


X-STREET Fair Isle

OFFICE USE ONLY

STREET Matheson

PROFESSIONAL LAND SURVEYOR
DEREK T. HOOD
NO. 6799
EXP. 9/30/00
STATE OF CALIFORNIA

9/9/97

## LEGEND

● - 6" SPIKE AND WASHER STAMPED LS 6799, FLUSH.

+ - NAIL AND TAG, RCE 30534 ON TOP OF CURB

▲ - LEAD AND TACK ON TOP OF CURB

5209.TIF

| | | |
|---|---|---|
| SCALE: 1"=40' | OFFICIAL TIE PLAT<br>CITY OF RIVERSIDE | SHEET<br>2 |
| DATE: 10-20-95 | | OF 28 SHEETS |
| DR. BY: T.F.W. | PREPARED BY: KEITH INTERNATIONAL, INC. INLAND EMPIRE DIVISION, 22690 CACTUS AVE., #300 MORENO VALLEY, CA 92557 (909) 653-0234 | |
| W.O.: 30650 | | FILE NO.: 30728 |
| F.B.: 30650 | | |

CL TIES SHEET 2 - 1072[0,32]PF: 726003 3102 12-Aug-97 04:56 PM / 726001-999