5214.T/F

SURVEY THORNTON ST. @ MATHEWS ST. INDEX LL11 PAGE 29-A
SURVEYED BY GARCIA-FANN-BELDEN DATE APRIL 23, 1985

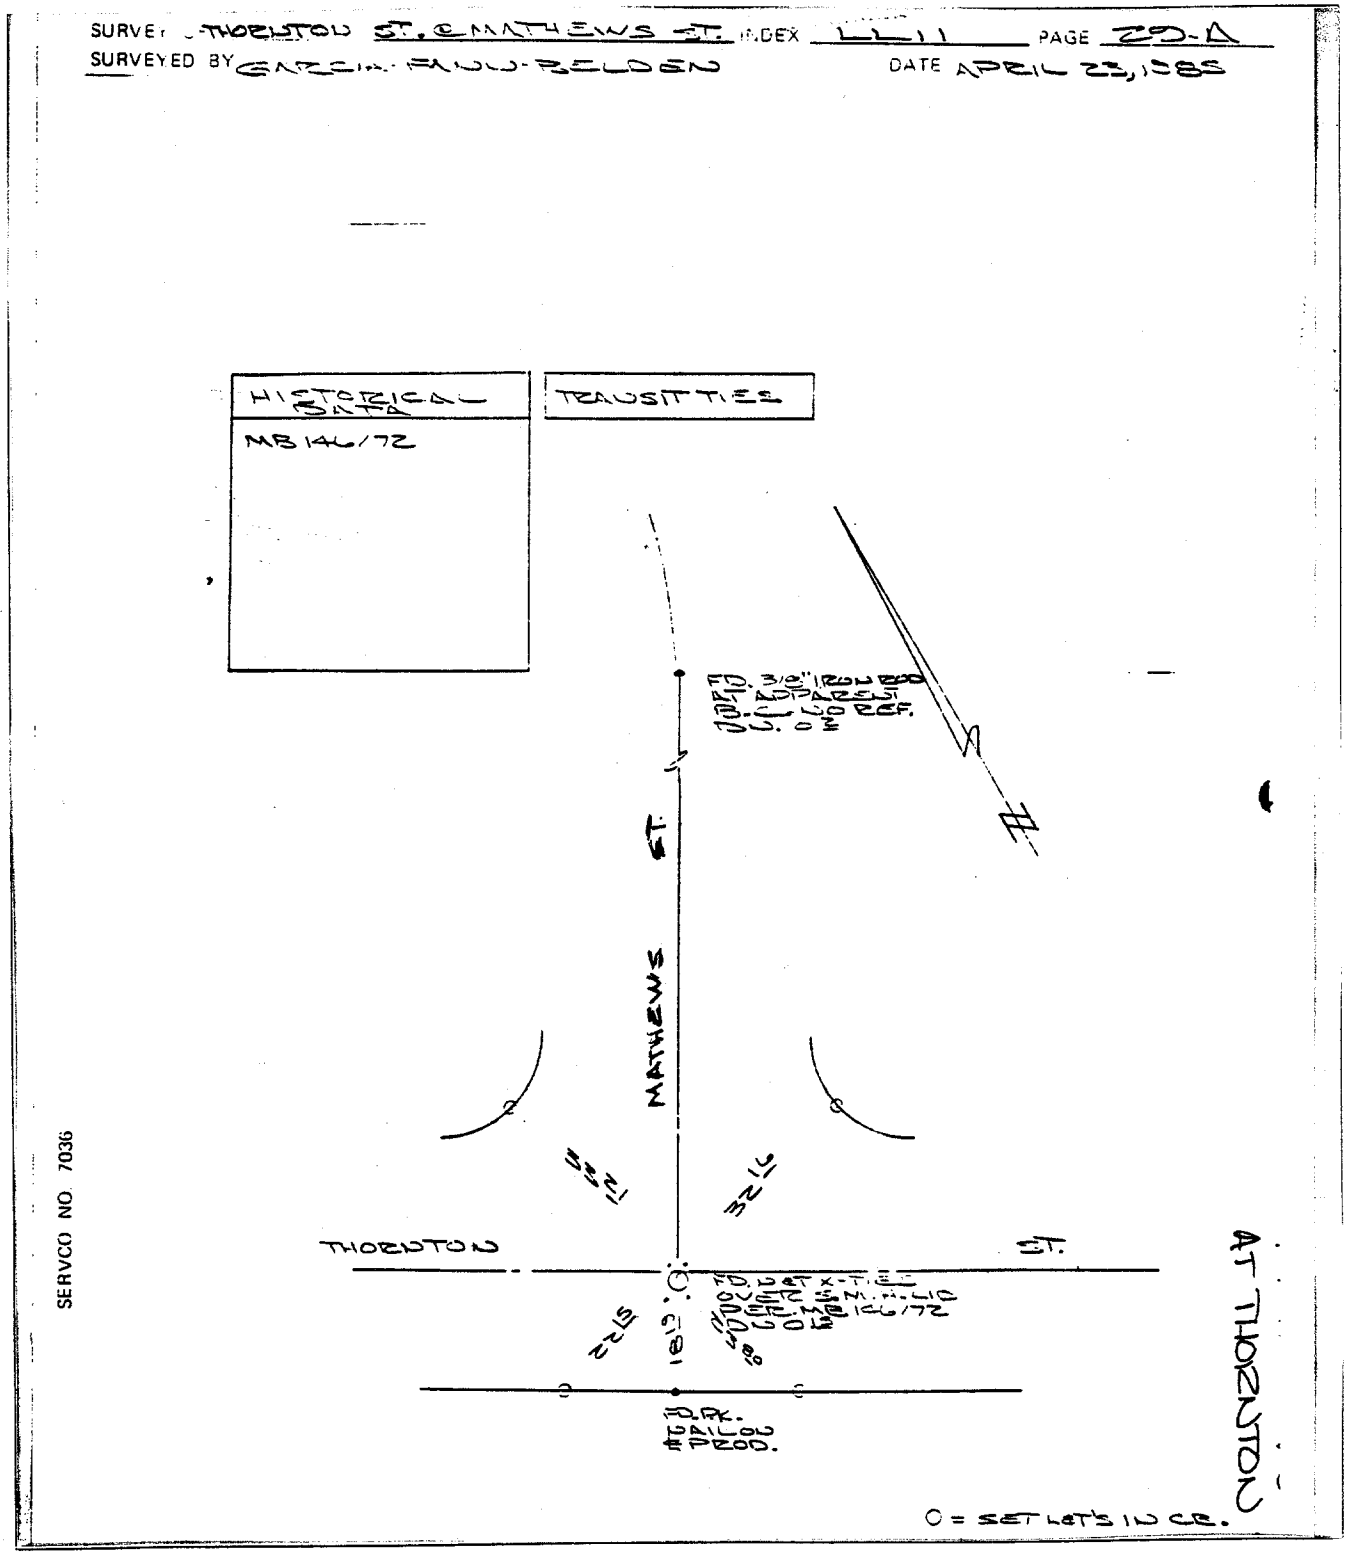

Street: MATHEWS ST. X-Street: THORNTON ST.

OFFICIAL USE ONLY

× FD. Ramset Nail on T/C
■ FD. "C" Nail on T/C
● FD. LD. & TK. on T/C
○ Set LD. & TK. on T/C

Scale:	**OFFICIAL TIE PLAT** **CITY OF RIVERSIDE**	
Date: APRIL 23, 1985		
Drawn by:	*These ties are for the purpose of perpetuating the found monumentation. No claim is made as to the relationship of the points or lines shown hereon to true boundary locations.*	Sheet 1 of 1
W.O.:		File No.:
F.B.:		