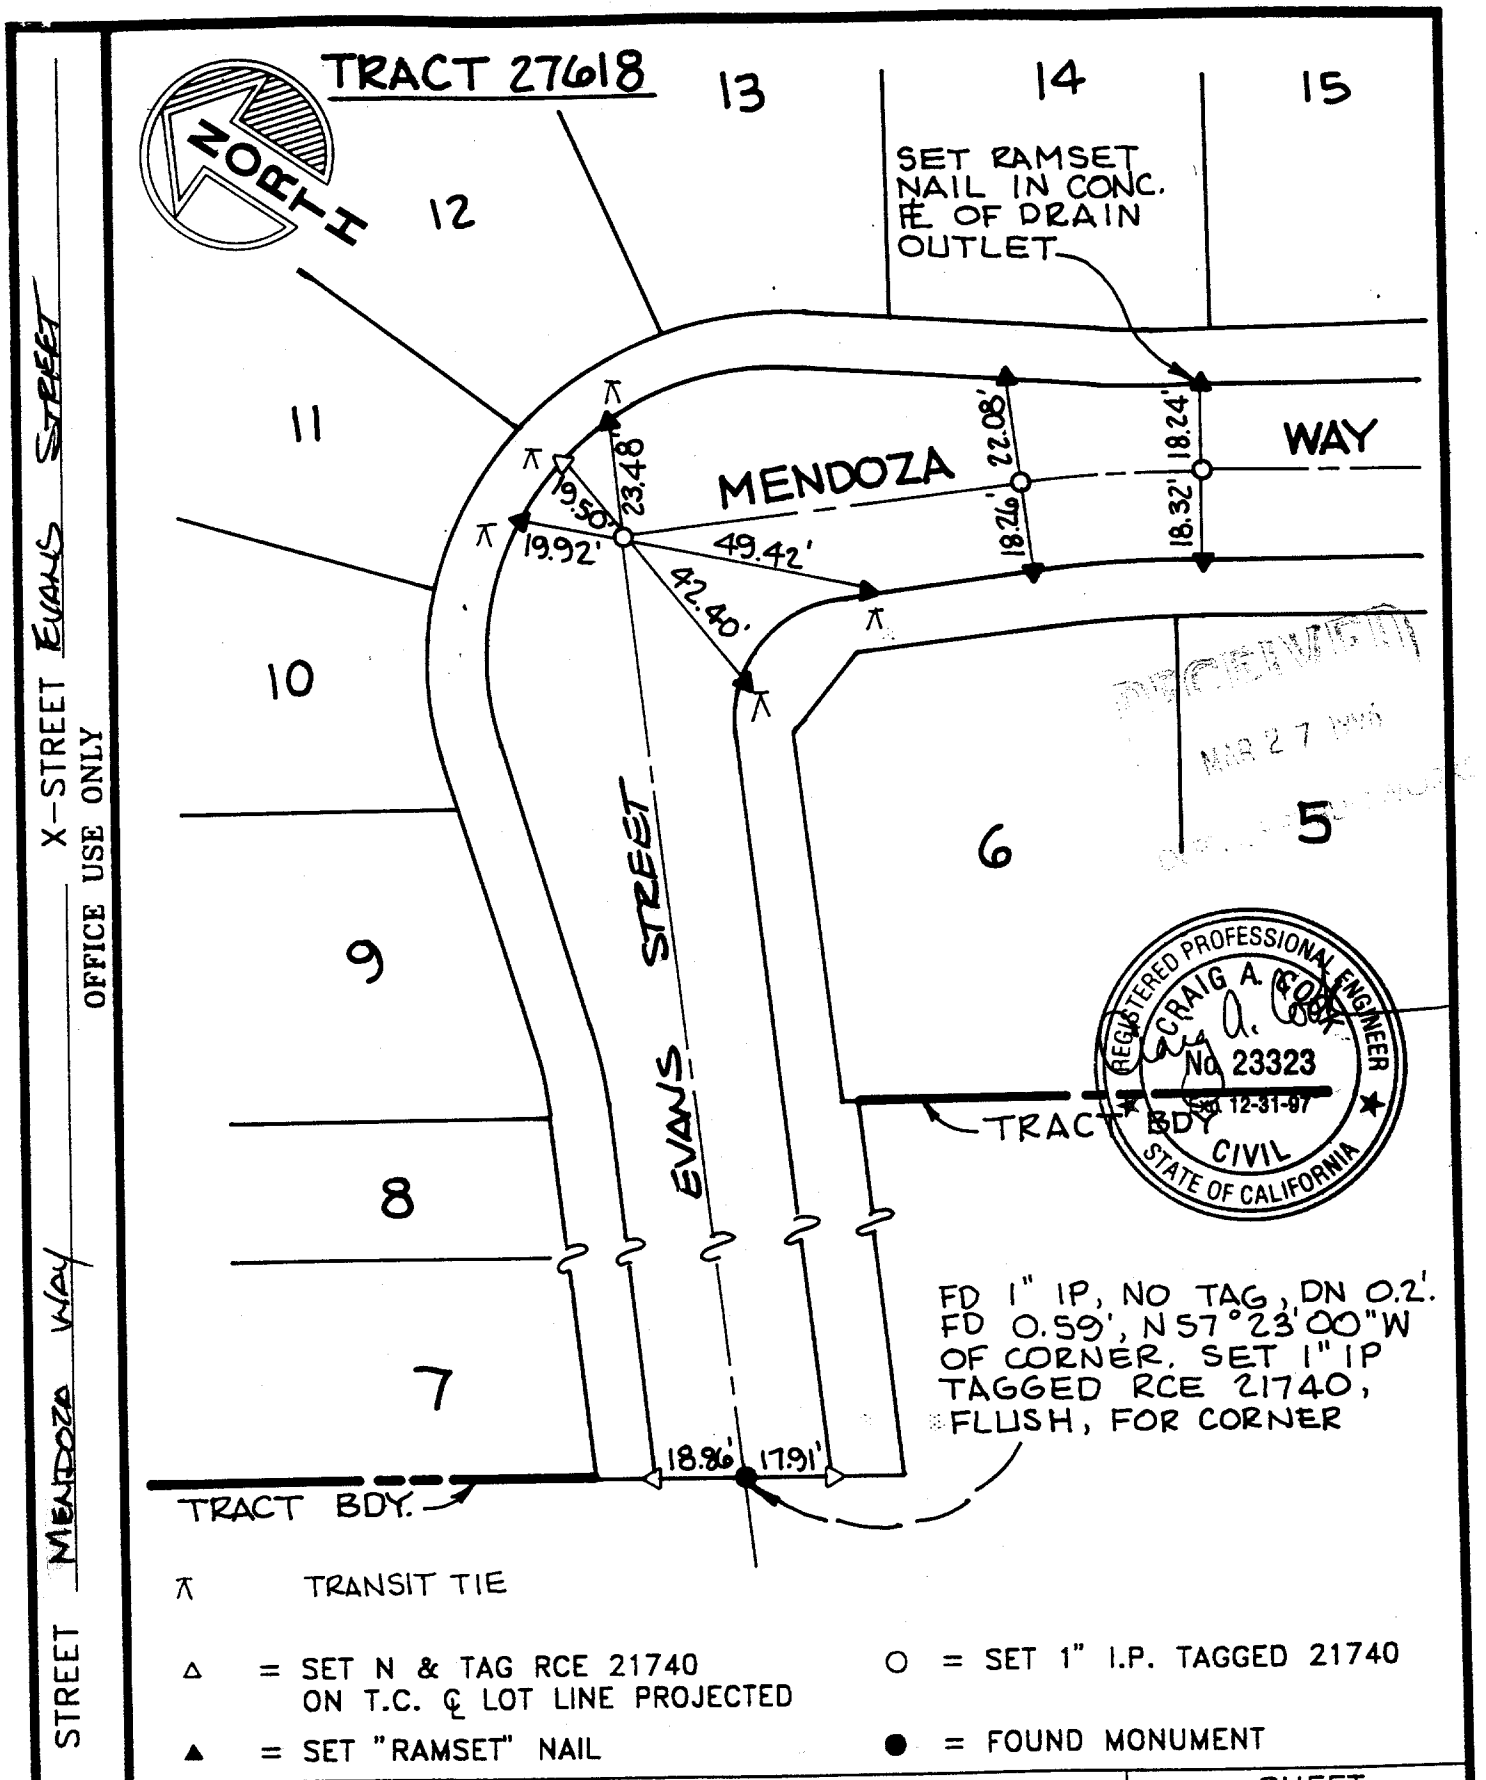

TRANSIT TIE

△ = SET N & TAG RCE 21740 ON T.C. ℄ LOT LINE PROJECTED

○ = SET 1" I.P. TAGGED 21740

▲ = SET "RAMSET" NAIL

● = FOUND MONUMENT

SCALE: 1"=40'	OFFICIAL TIE PLAT CITY OF RIVERSIDE	SHEET 2
DATE: MAR 96	PREPARED BY: GABEL, COOK & BECKLUND CIVIL ENGINEERS · LAND SURVEYORS LAND PLANNERS 125 West La Cadena Drive, Suite A, Riverside, CA 92501 Telephone (909) 788-8092 Facsimile (909) 788-5184	OF 4 SHEETS
DR. BY:		
W.O.: 1355	5260.TIE	
F.B.:		FILE NO.:

TIECITY