527.71

Street: BANBURY DR.

X-Street: MAGNOLIA-BONNEVILLE-ALLENBY

OFFICIAL USE ONLY

FIELD CK'D
3-31-70 F.E.L.

BANBURY DRIVE
AT
MAGNOLIA AVENUE
BONNEVILLE STREET
ALLENBY STREET

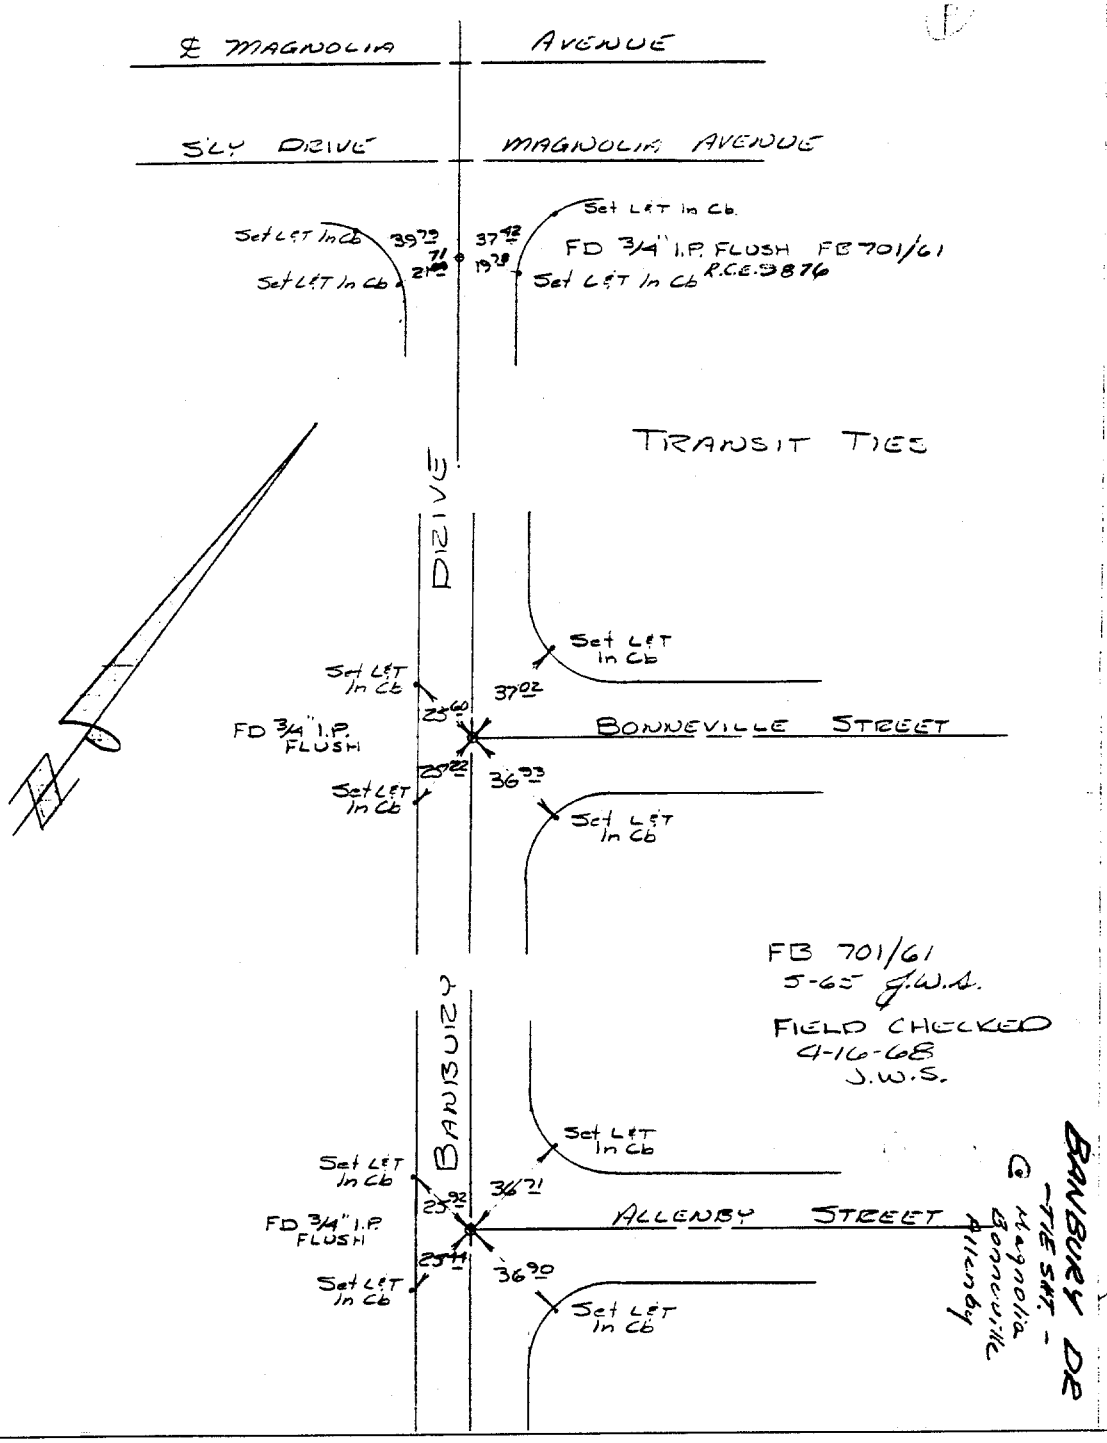

✕ FD. Ramset Nail on T/C
■ FD. "C" Nail on T/C
● FD. LD. & TK. on T/C
○ Set LD. & TK. on T/C

Scale:	**OFFICIAL TIE PLAT**	
Date:	**CITY OF RIVERSIDE**	
Drawn by:	*These ties are for the purpose of perpetuating the found monumentation. No claim is made as to the relationship of the points or lines shown hereon to true boundary locations.*	
W.O.:		Sheet 1 of 1
F.B.:		File No.: