5277.TIF

Street: MERRILL AVE

X-Street: BROCKTON AVE

OFFICIAL USE ONLY

SURVEY PARTY R.H. J.V.

DATE: 7-18-86

SURVEY FIELD NOTES

SURVEY NO. 14115

SHEET NO. 4 OF

SURVEY OF: F. COHL

CLIENT: AMERICAN SAV. & LOAN MERRILL

BROCKTON

LAND SURVEYORS AND CIVIL ENGINEERS
453 SOUTH SPRING STREET, LOS ANGELES, CALIFORNIA 90013
PHONE: (213) 624-2661

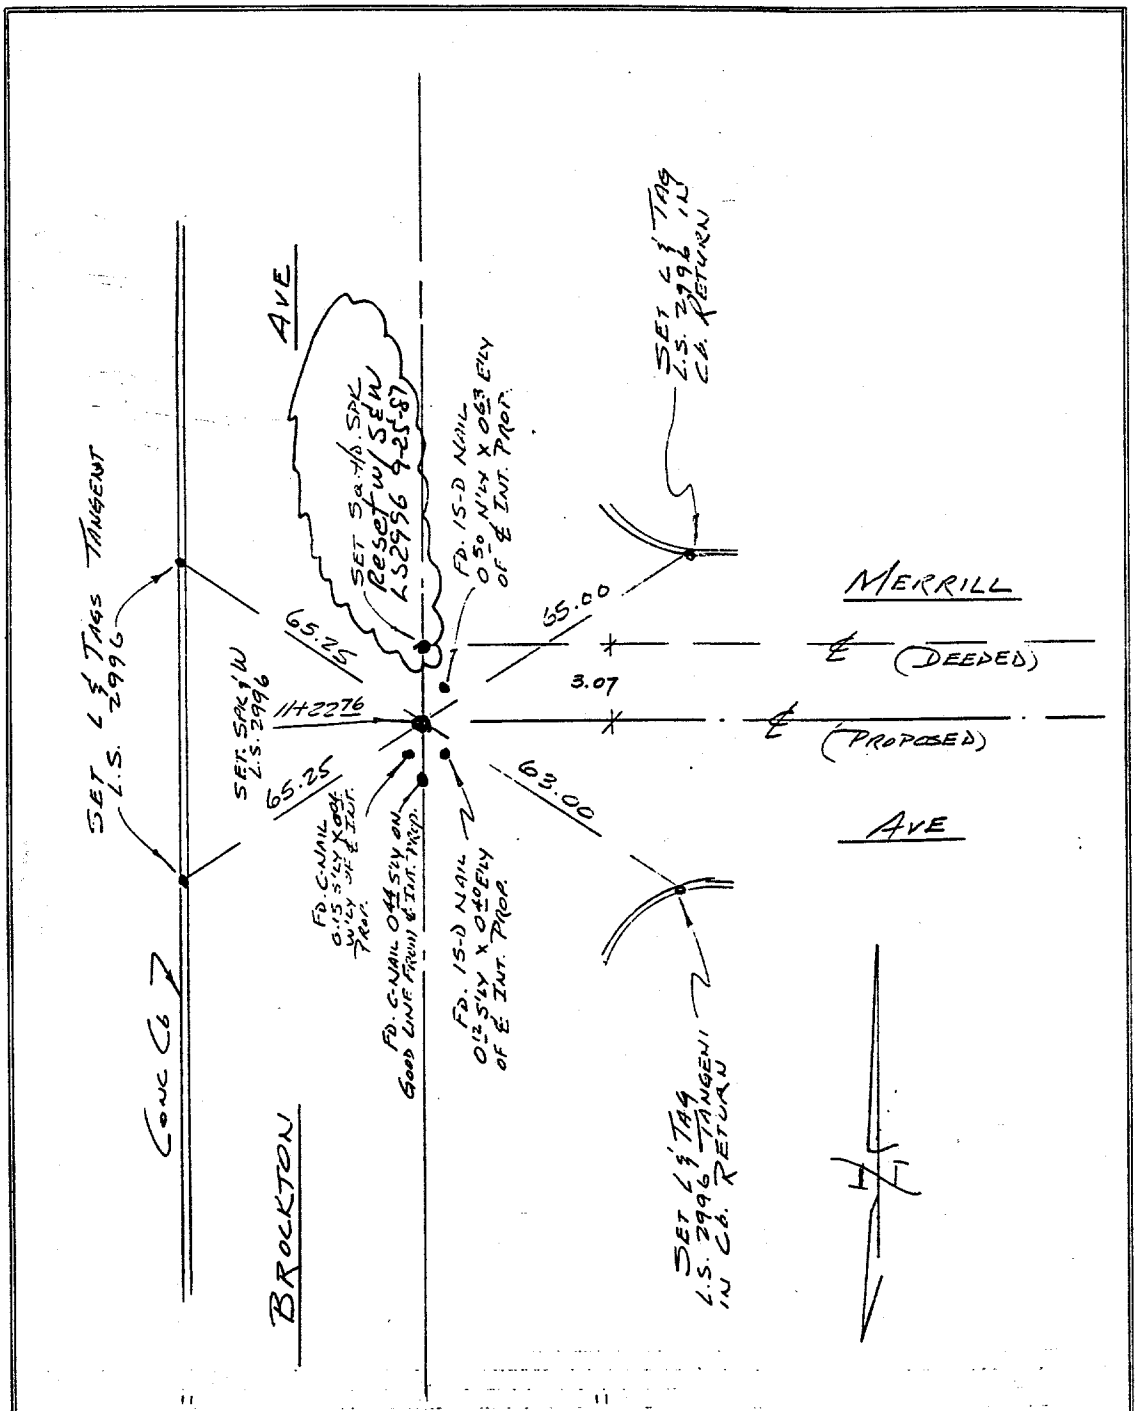

✕ FD. Ramset Nail on T/C

■ FD. "C" Nail on T/C

● FD. LD. & TK. on T/C

○ Set LD. & TK. on T/C

Scale:	**OFFICIAL TIE PLAT**	
Date:	**CITY OF RIVERSIDE**	
Drawn by:	*These ties are for the purpose of perpetuating the found monumentation. No claim is made as to the relationship of the points or lines shown hereon to true boundary locations.*	Sheet 1 of 1
W.O.:		File No.:
F.B.:		