TIES FOR TRACT 8716-2
MAP BOOK 129 PAGES 65-69

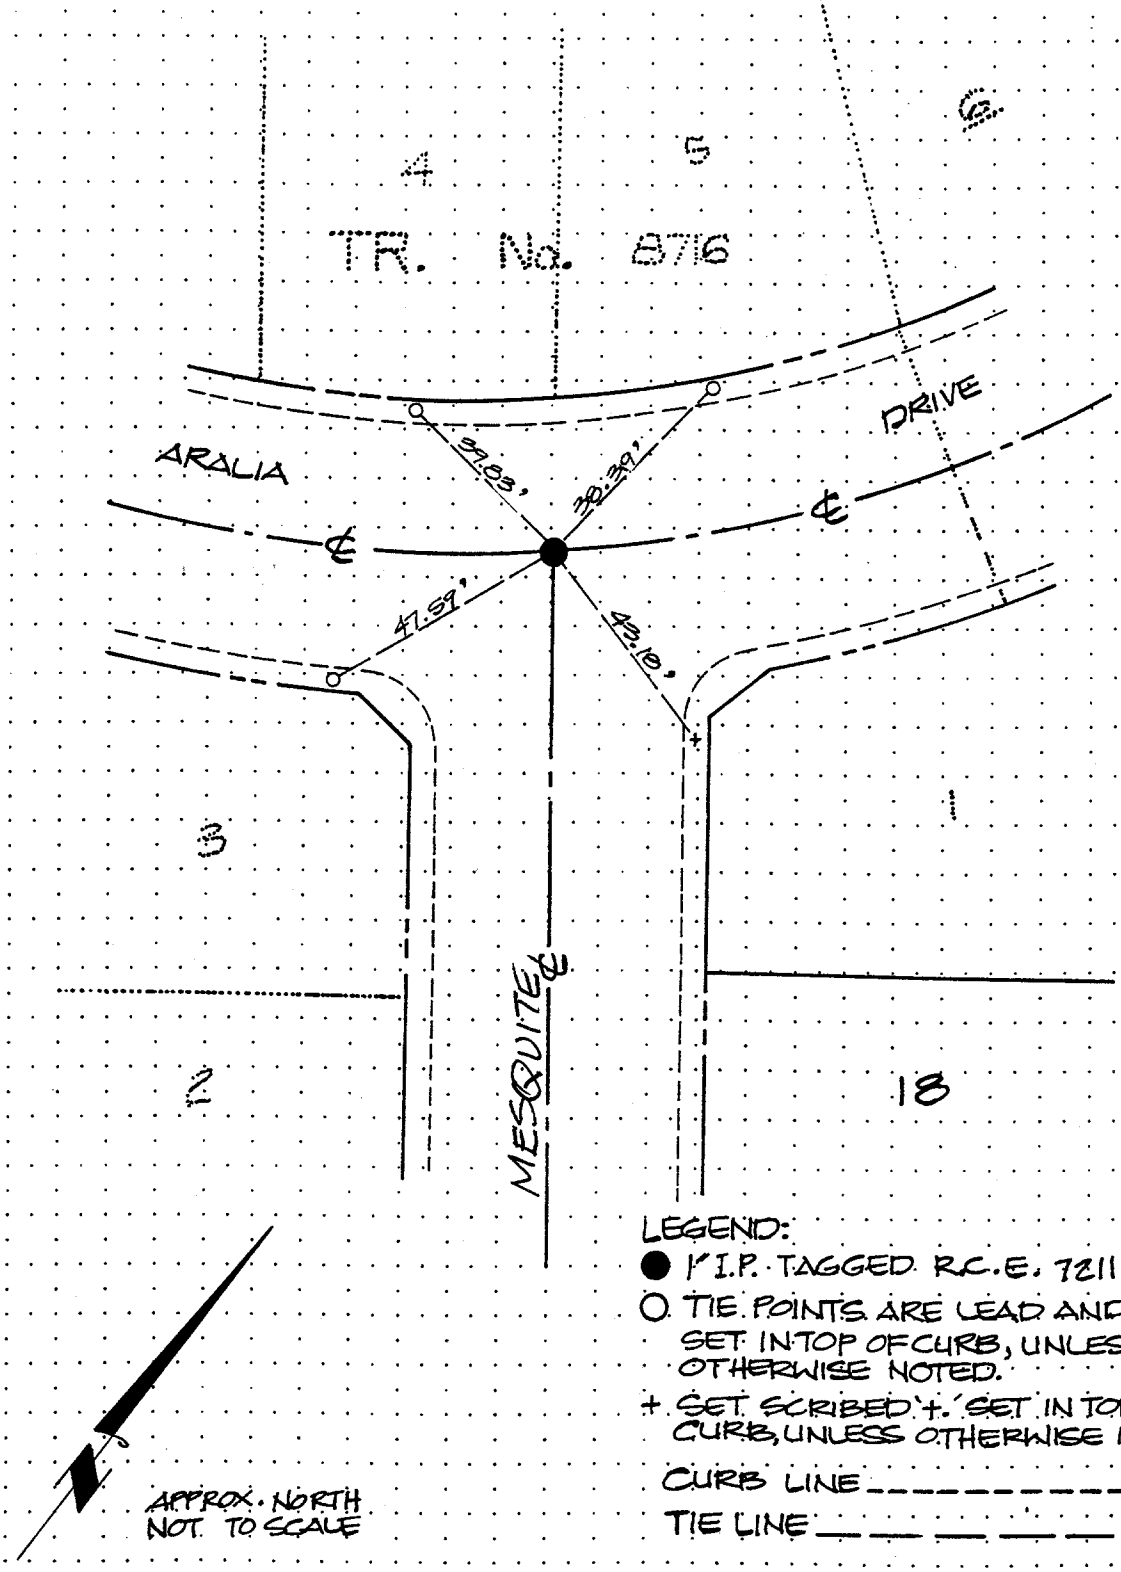

LEGEND:
● 1" I.P. TAGGED R.C.E. 7211
○ TIE POINTS ARE LEAD AND TACK SET IN TOP OF CURB, UNLESS OTHERWISE NOTED.
+ SET SCRIBED '+.' SET IN TOP OF CURB, UNLESS OTHERWISE NOTED.
CURB LINE _____
TIE LINE _ _ _ _ _ _

STREET MESQUITE X-STREET ARALIA
OFFICE USE ONLY

SCALE: N.T.S.	OFFICIAL TIE PLAT CITY OF RIVERSIDE	SHEET
DATE: 7-17-98		
DR. BY: AR	PREPARED BY: FORKERT ENGINEERING & SURVEYING HUNTINGTON BEACH, CA. 92646 PHONE (714) 963-6793	OF SHEETS
W.O.:		
F.B.:		FILE NO.:

5295.TIF