5331. T/F

SURVEY OF PALT 19235 & TIES SHEET 3 OF 3 SHEETS

FOR OSBORNE W.O.No. 34-8303 DATE 5.29.85

SURVEY PARTY THORN, ANDREWS, MOYER REF. A.M.

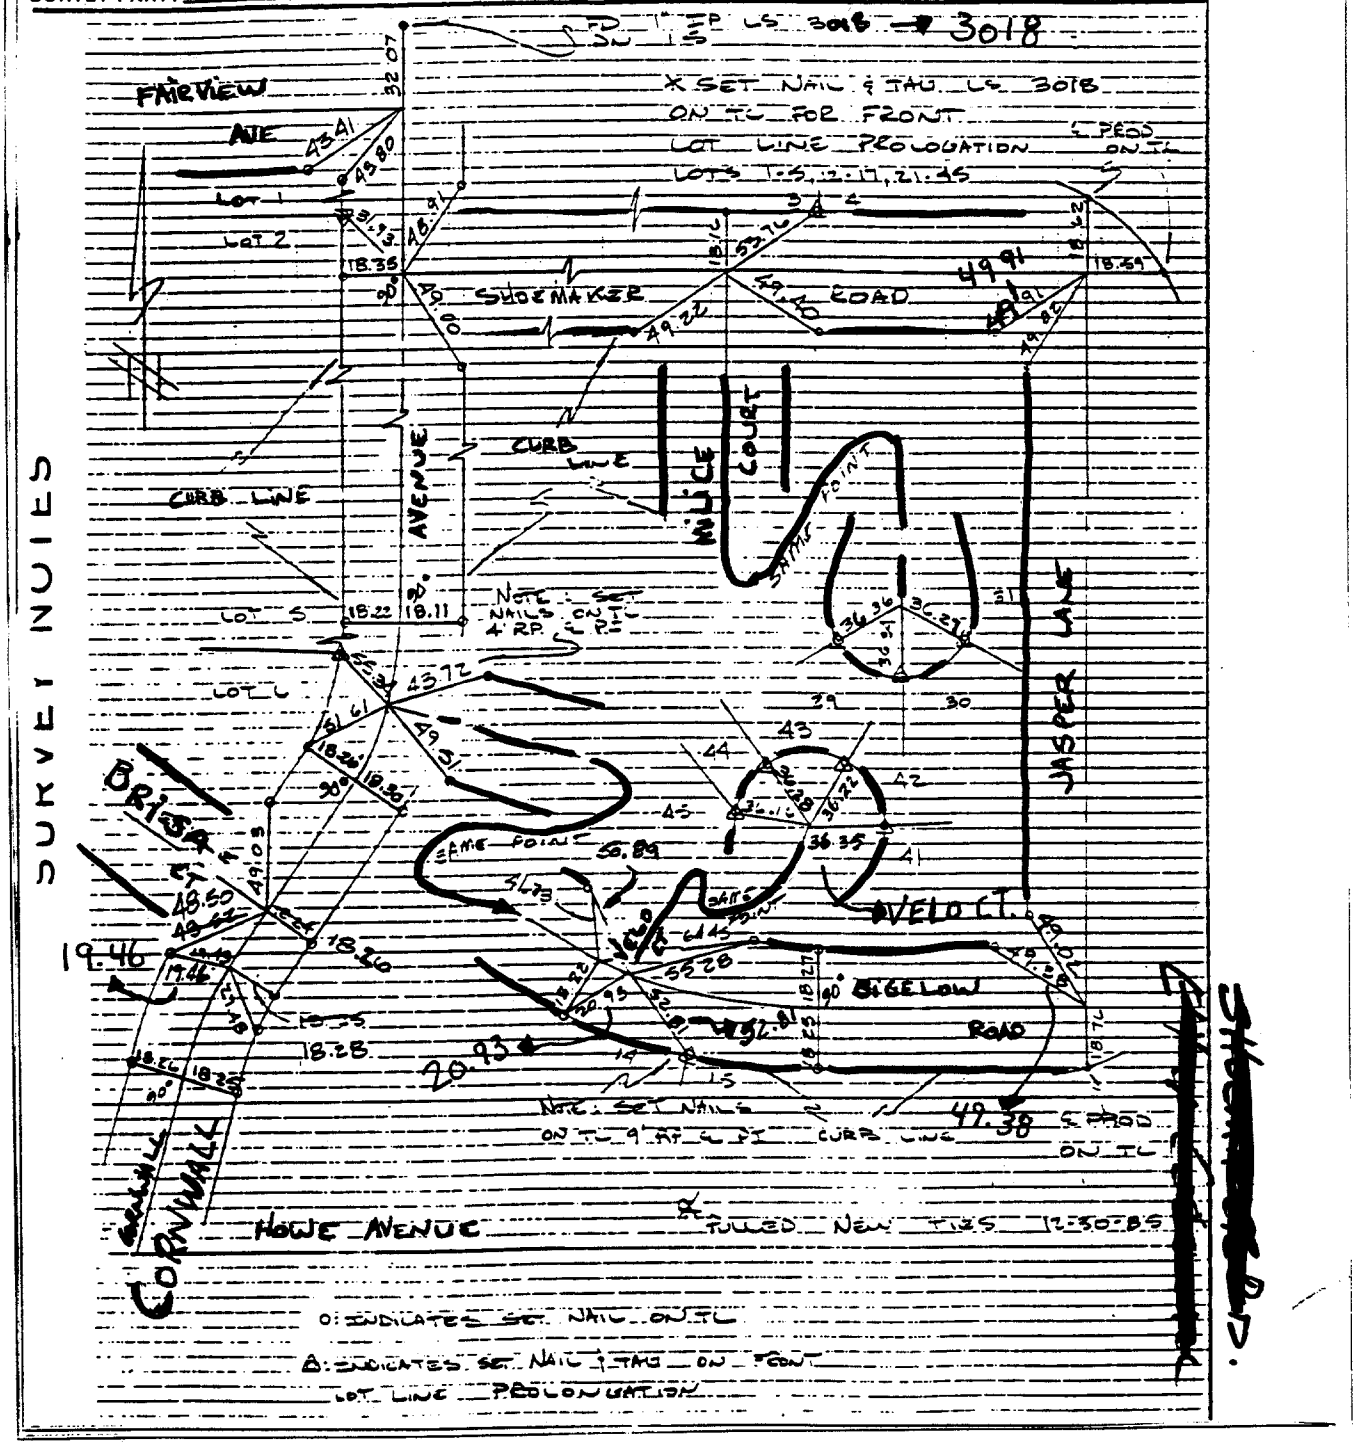

Street: MILICE C.T. X-Street: SHOEMAKER RD

OFFICIAL USE ONLY

SURVEY NOTES

X FD. Ramset Nail on T/C

■ FD. "C" Nail on T/C

● FD. LD. & TK. on T/C

○ Set LD. & TK. on T/C

Scale:	**OFFICIAL TIE PLAT**	
Date:	**CITY OF RIVERSIDE**	
Drawn by:	*These ties are for the purpose of perpetuating the found monumentation. No claim is made as to the relationship of the points or lines shown hereon to true boundary locations.*	Sheet 1 of 1
W.O.:		File No.:
F.B.:		